TIP NO.	SHEET NO.
B-5103	PMP-3

APPROVED: DocuSigned by: Ayman Alqudwah F32AC5CAF965472...

DATE: 12/15/2014

SEAL

NORTH CAROLINA PROFESSIONAL SEAL 028387 ENGINEER AYMAN I. ALQUDWAH

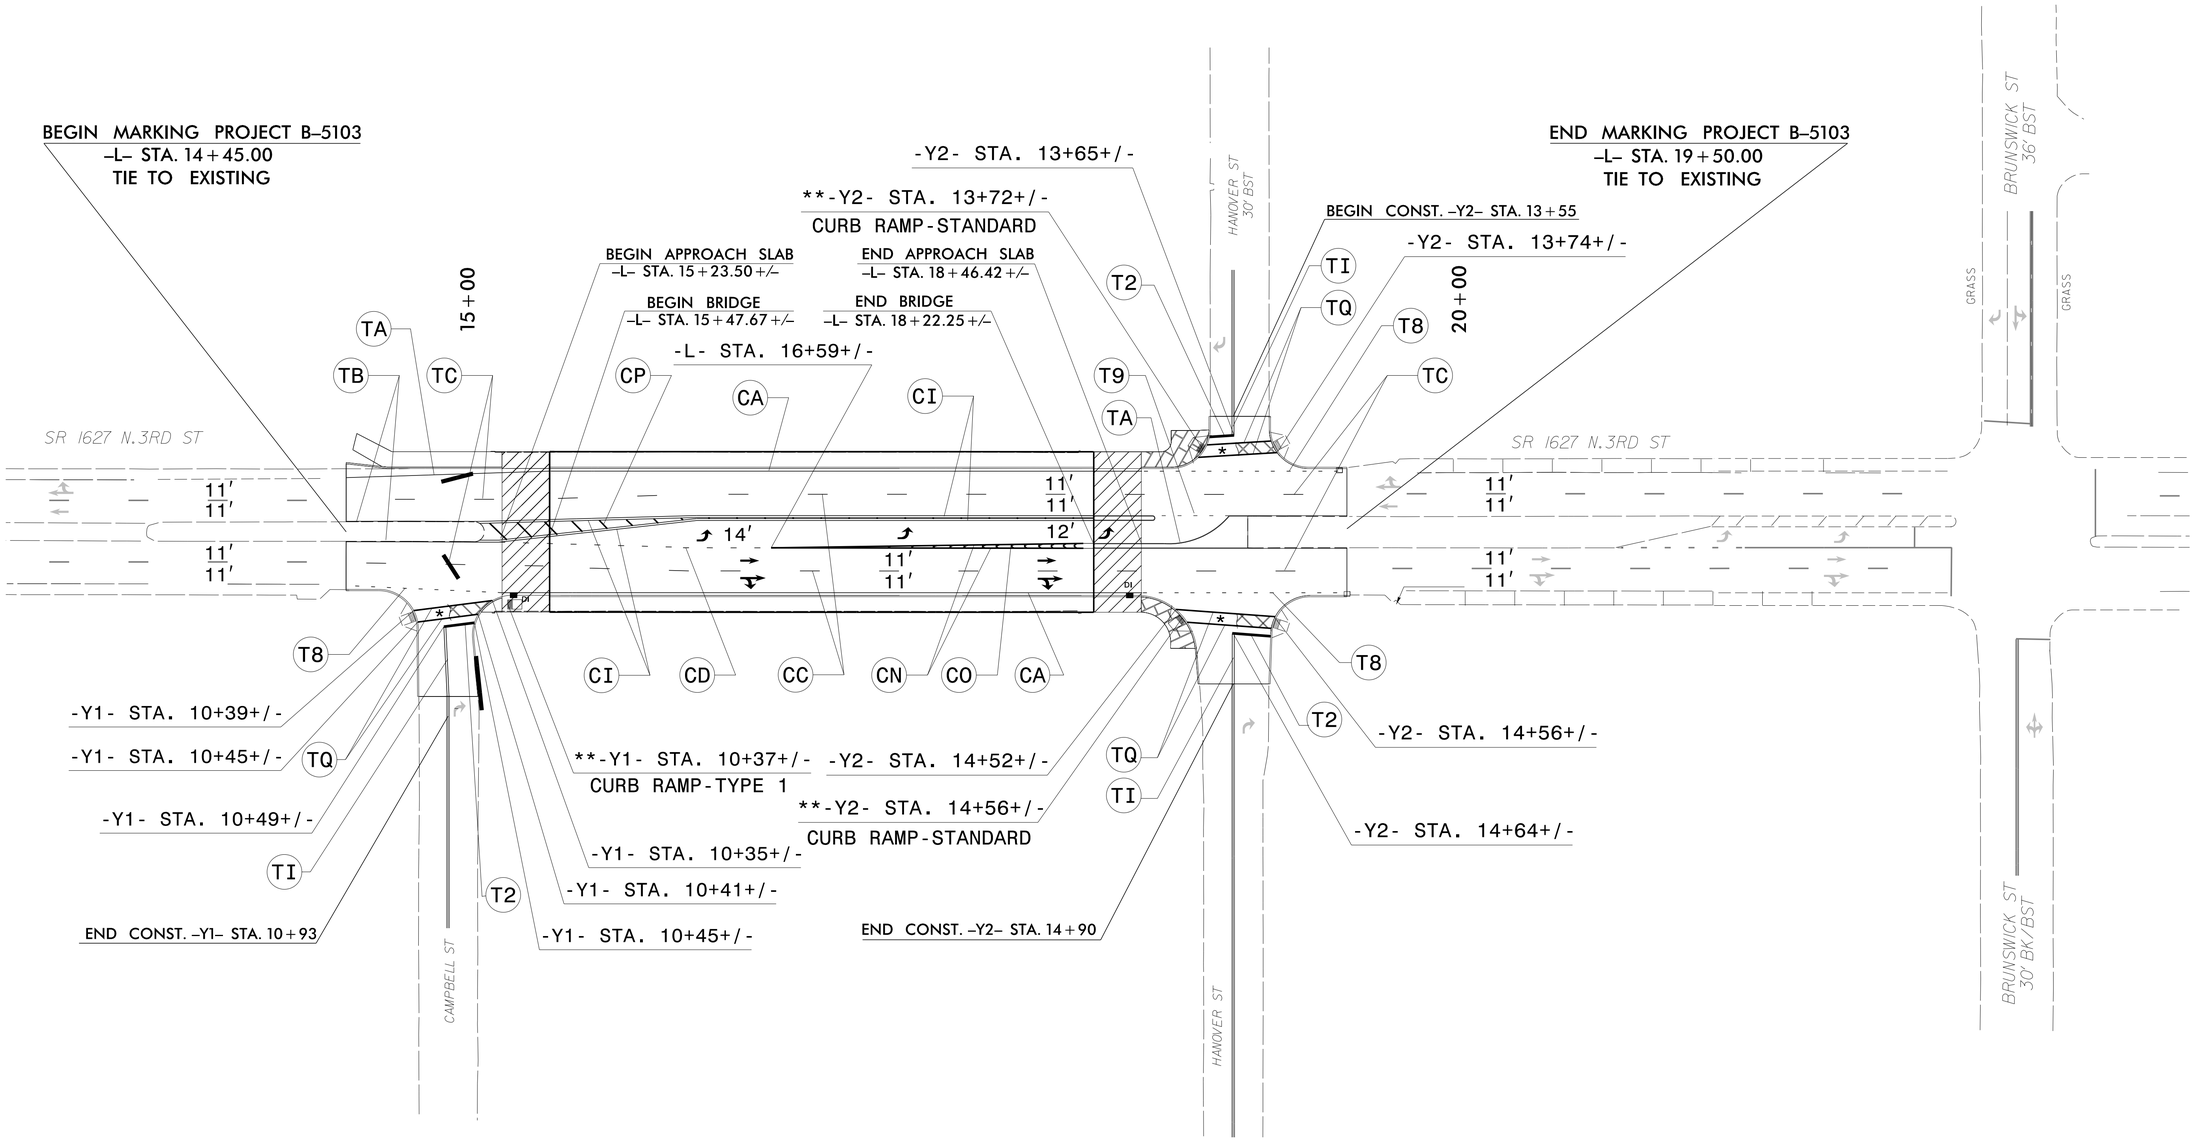

* STREETPRINT XD DECORATIVE CROSSWALKS INSTALL BY OTHER.

** CENTER OF CURB RAMP

PAVEMENT MARKING DETAIL