TIP NO.	SHEET NO.
I-0914BA	SIGN-1A

APPROVED: DocuSigned by: Charles A. Johnson, III 59A15658B47F54A6...

DATE: 11/4/2014

SEAL

NORTH CAROLINA PROFESSIONAL SEAL 20675 ENGINEER CHARLES A. JOHNSON III

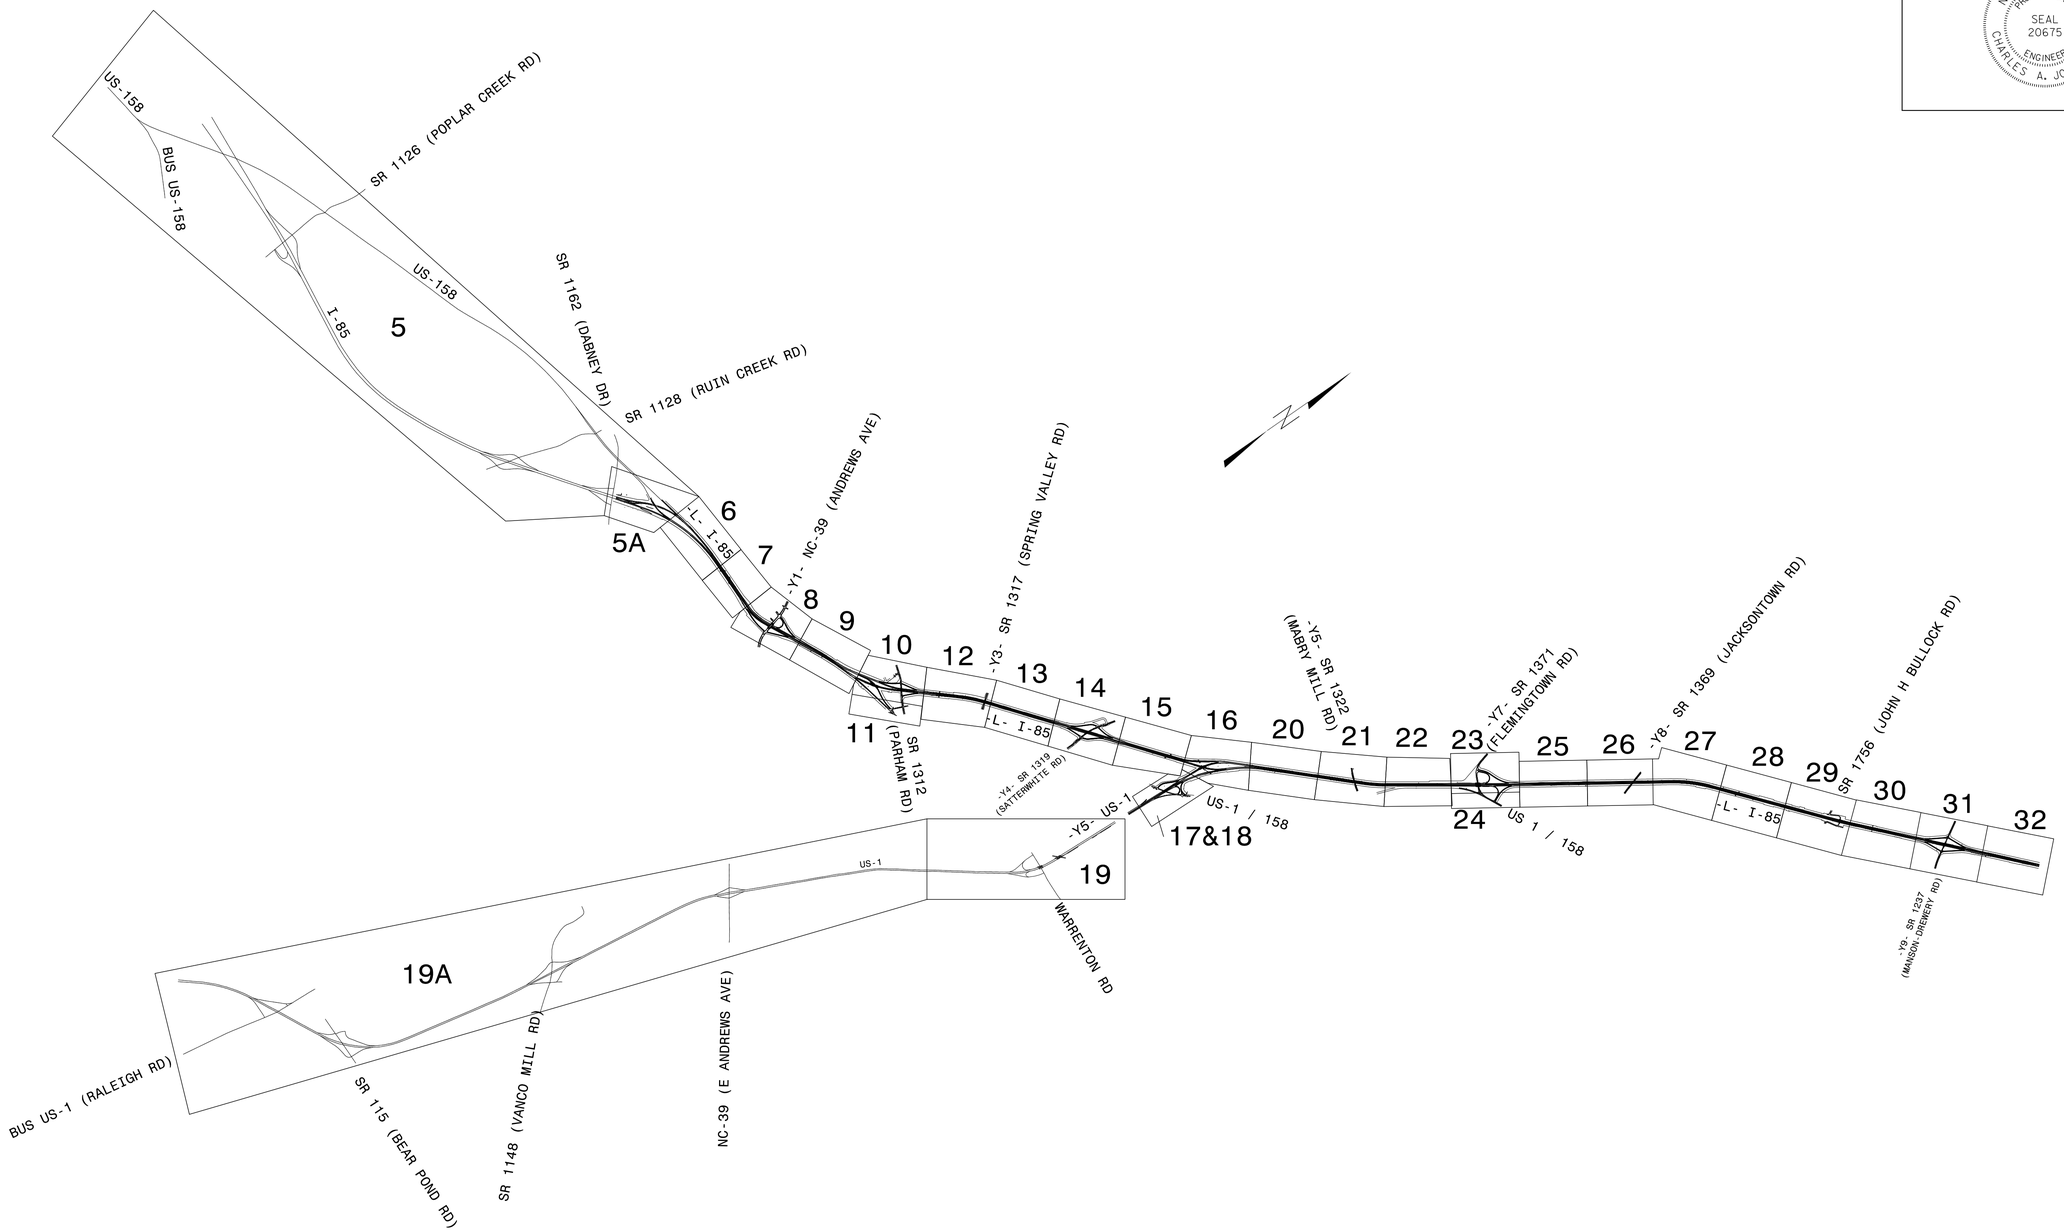

HNTB NORTH CAROLINA, P.C.
343 E. Six Forks Road, Suite 200
Raleigh, North Carolina 27609
NC License No: C-1554

KEY SHEET