TIP NO.	SHEET NO.
I-0914BA	SIGN-25

APPROVED: DocuSigned by: Charles A. Johnson, III 59A156B847F54A6...

DATE: 11/4/2014

SEAL

NORTH CAROLINA PROFESSIONAL SEAL 20675 ENGINEER CHARLES A. JOHNSON III

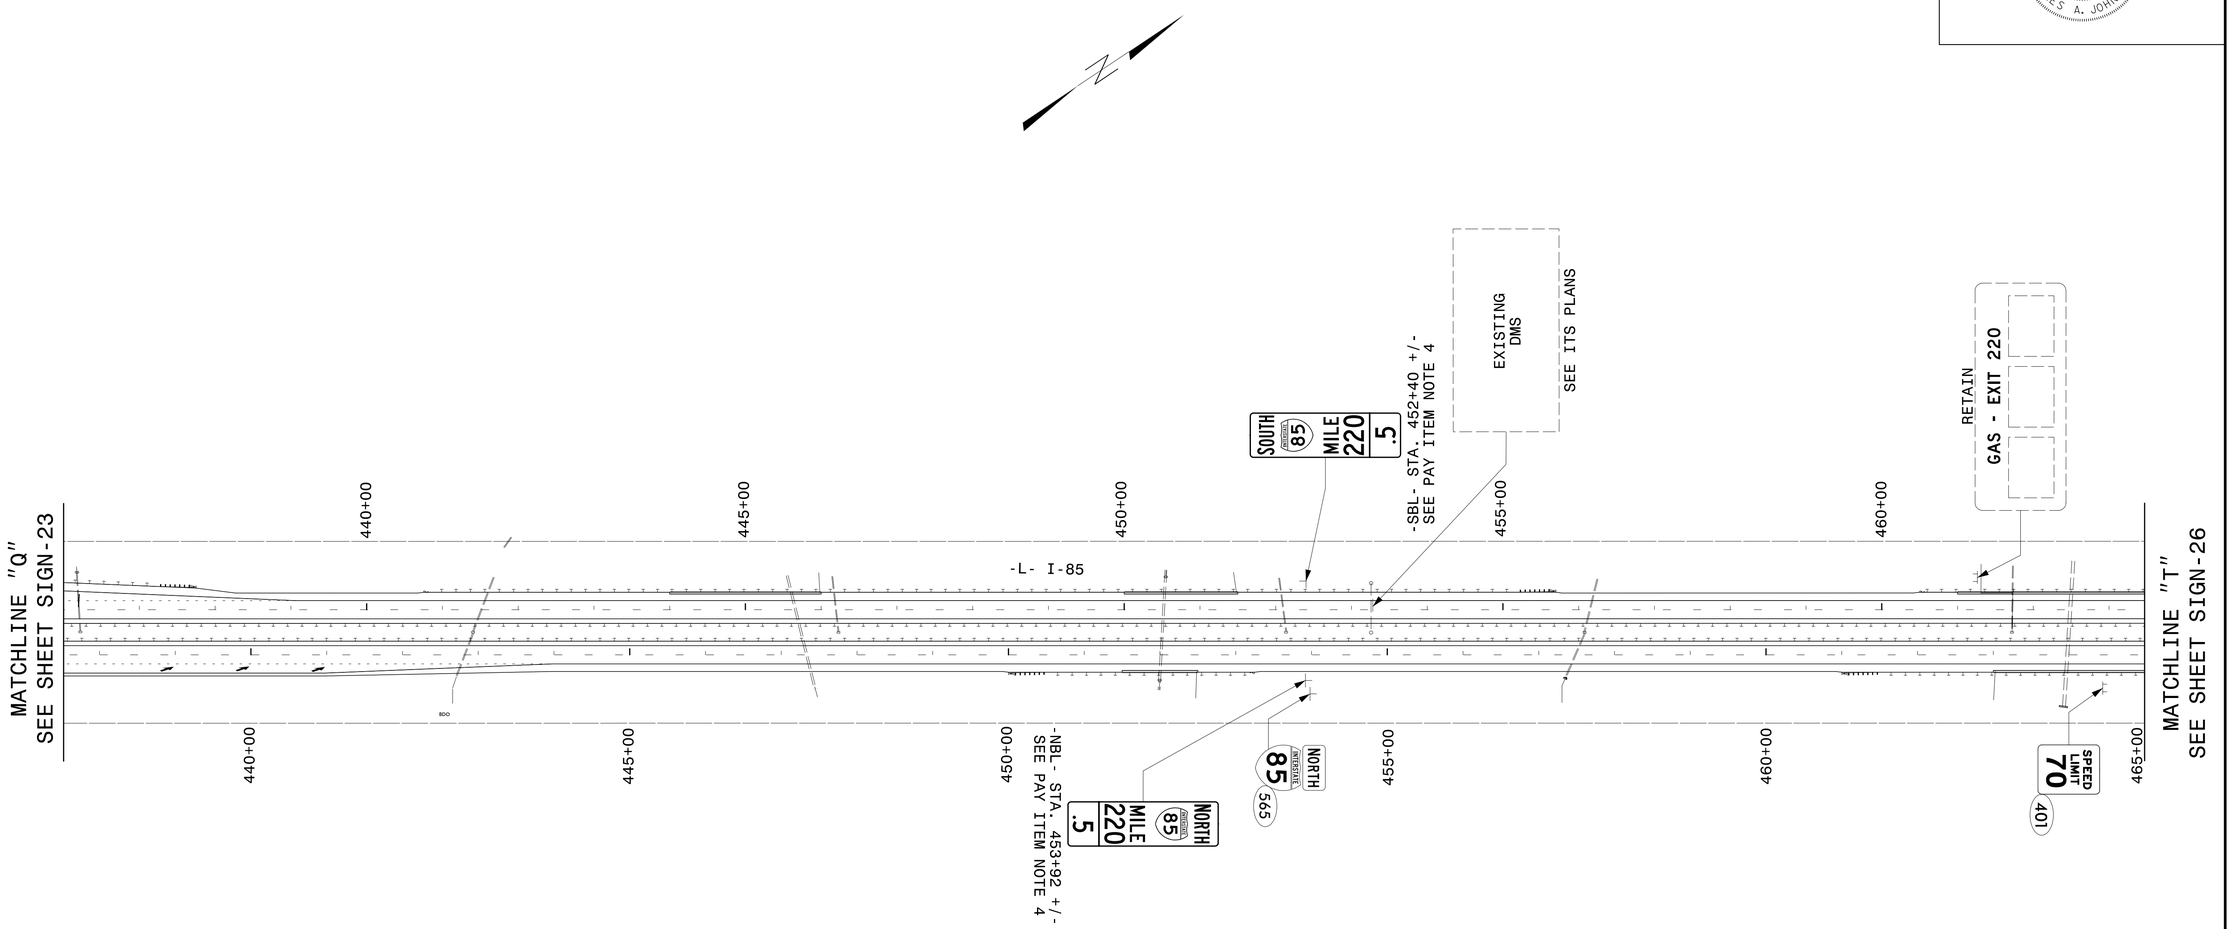

SHEET NOTE: ALL EXISTING SIGNS WITHIN THIS SHEET'S LIMITS SHALL BE REMOVED AND DISPOSED OF UNLESS OTHERWISE NOTED ON PLANS. ALL SIGNS TO BE REMOVED SHALL BE APPROVED BY THE ENGINEER.

HNTB

HNTB NORTH CAROLINA, P.C.
343 E. Six Forks Road, Suite 200
Raleigh, North Carolina 27609
NC License No: C-1554

EXISTING AND PROPOSED SIGNS
STA. 437+50 TO 465+00