PROJECT REFERENCE NO.	SHEET NO.
I-0914BA	U0-3

UTILITIES BY OTHERS

NAD 83/NSRS 2007

NOTE:
ALL PROPOSED UTILITY WORK SHOWN ON THIS SHEET WILL BE DONE BY OTHERS. NO PAYMENT WILL BE MADE TO THE CONTRACTOR FOR PROPOSED UTILITY WORK SHOWN ON THIS SHEET.

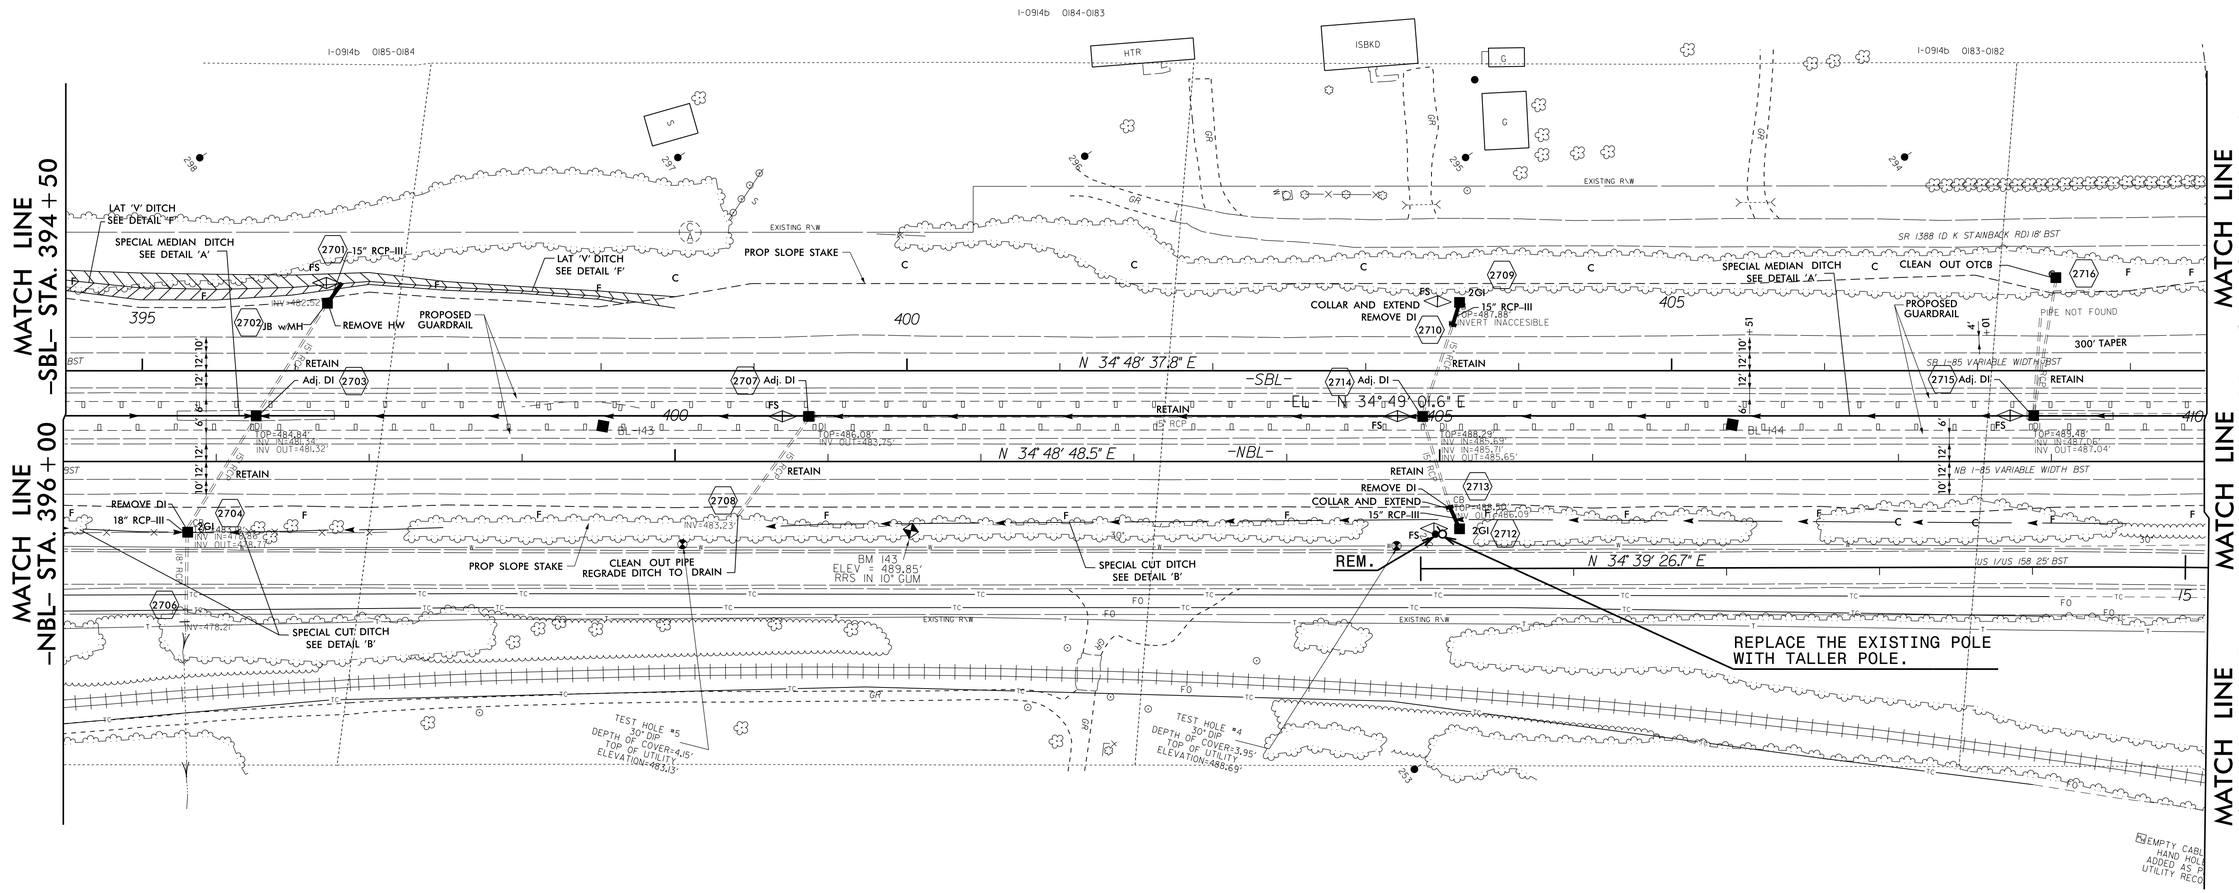

5/14/99

23-DEC-2014 15:13
Utilities\Engineering\Utility Proj\I0914BA_Ut_27_U03.psh.dgn
$$$$USERNAME$$$$