PROJECT REFERENCE NO.	SHEET NO.
I-0914BA	U0-2

UTILITIES BY OTHERS

NOTE:
ALL PROPOSED UTILITY WORK SHOWN ON THIS SHEET WILL BE DONE BY OTHERS. NO PAYMENT WILL BE MADE TO THE CONTRACTOR FOR PROPOSED UTILITY WORK SHOWN ON THIS SHEET.

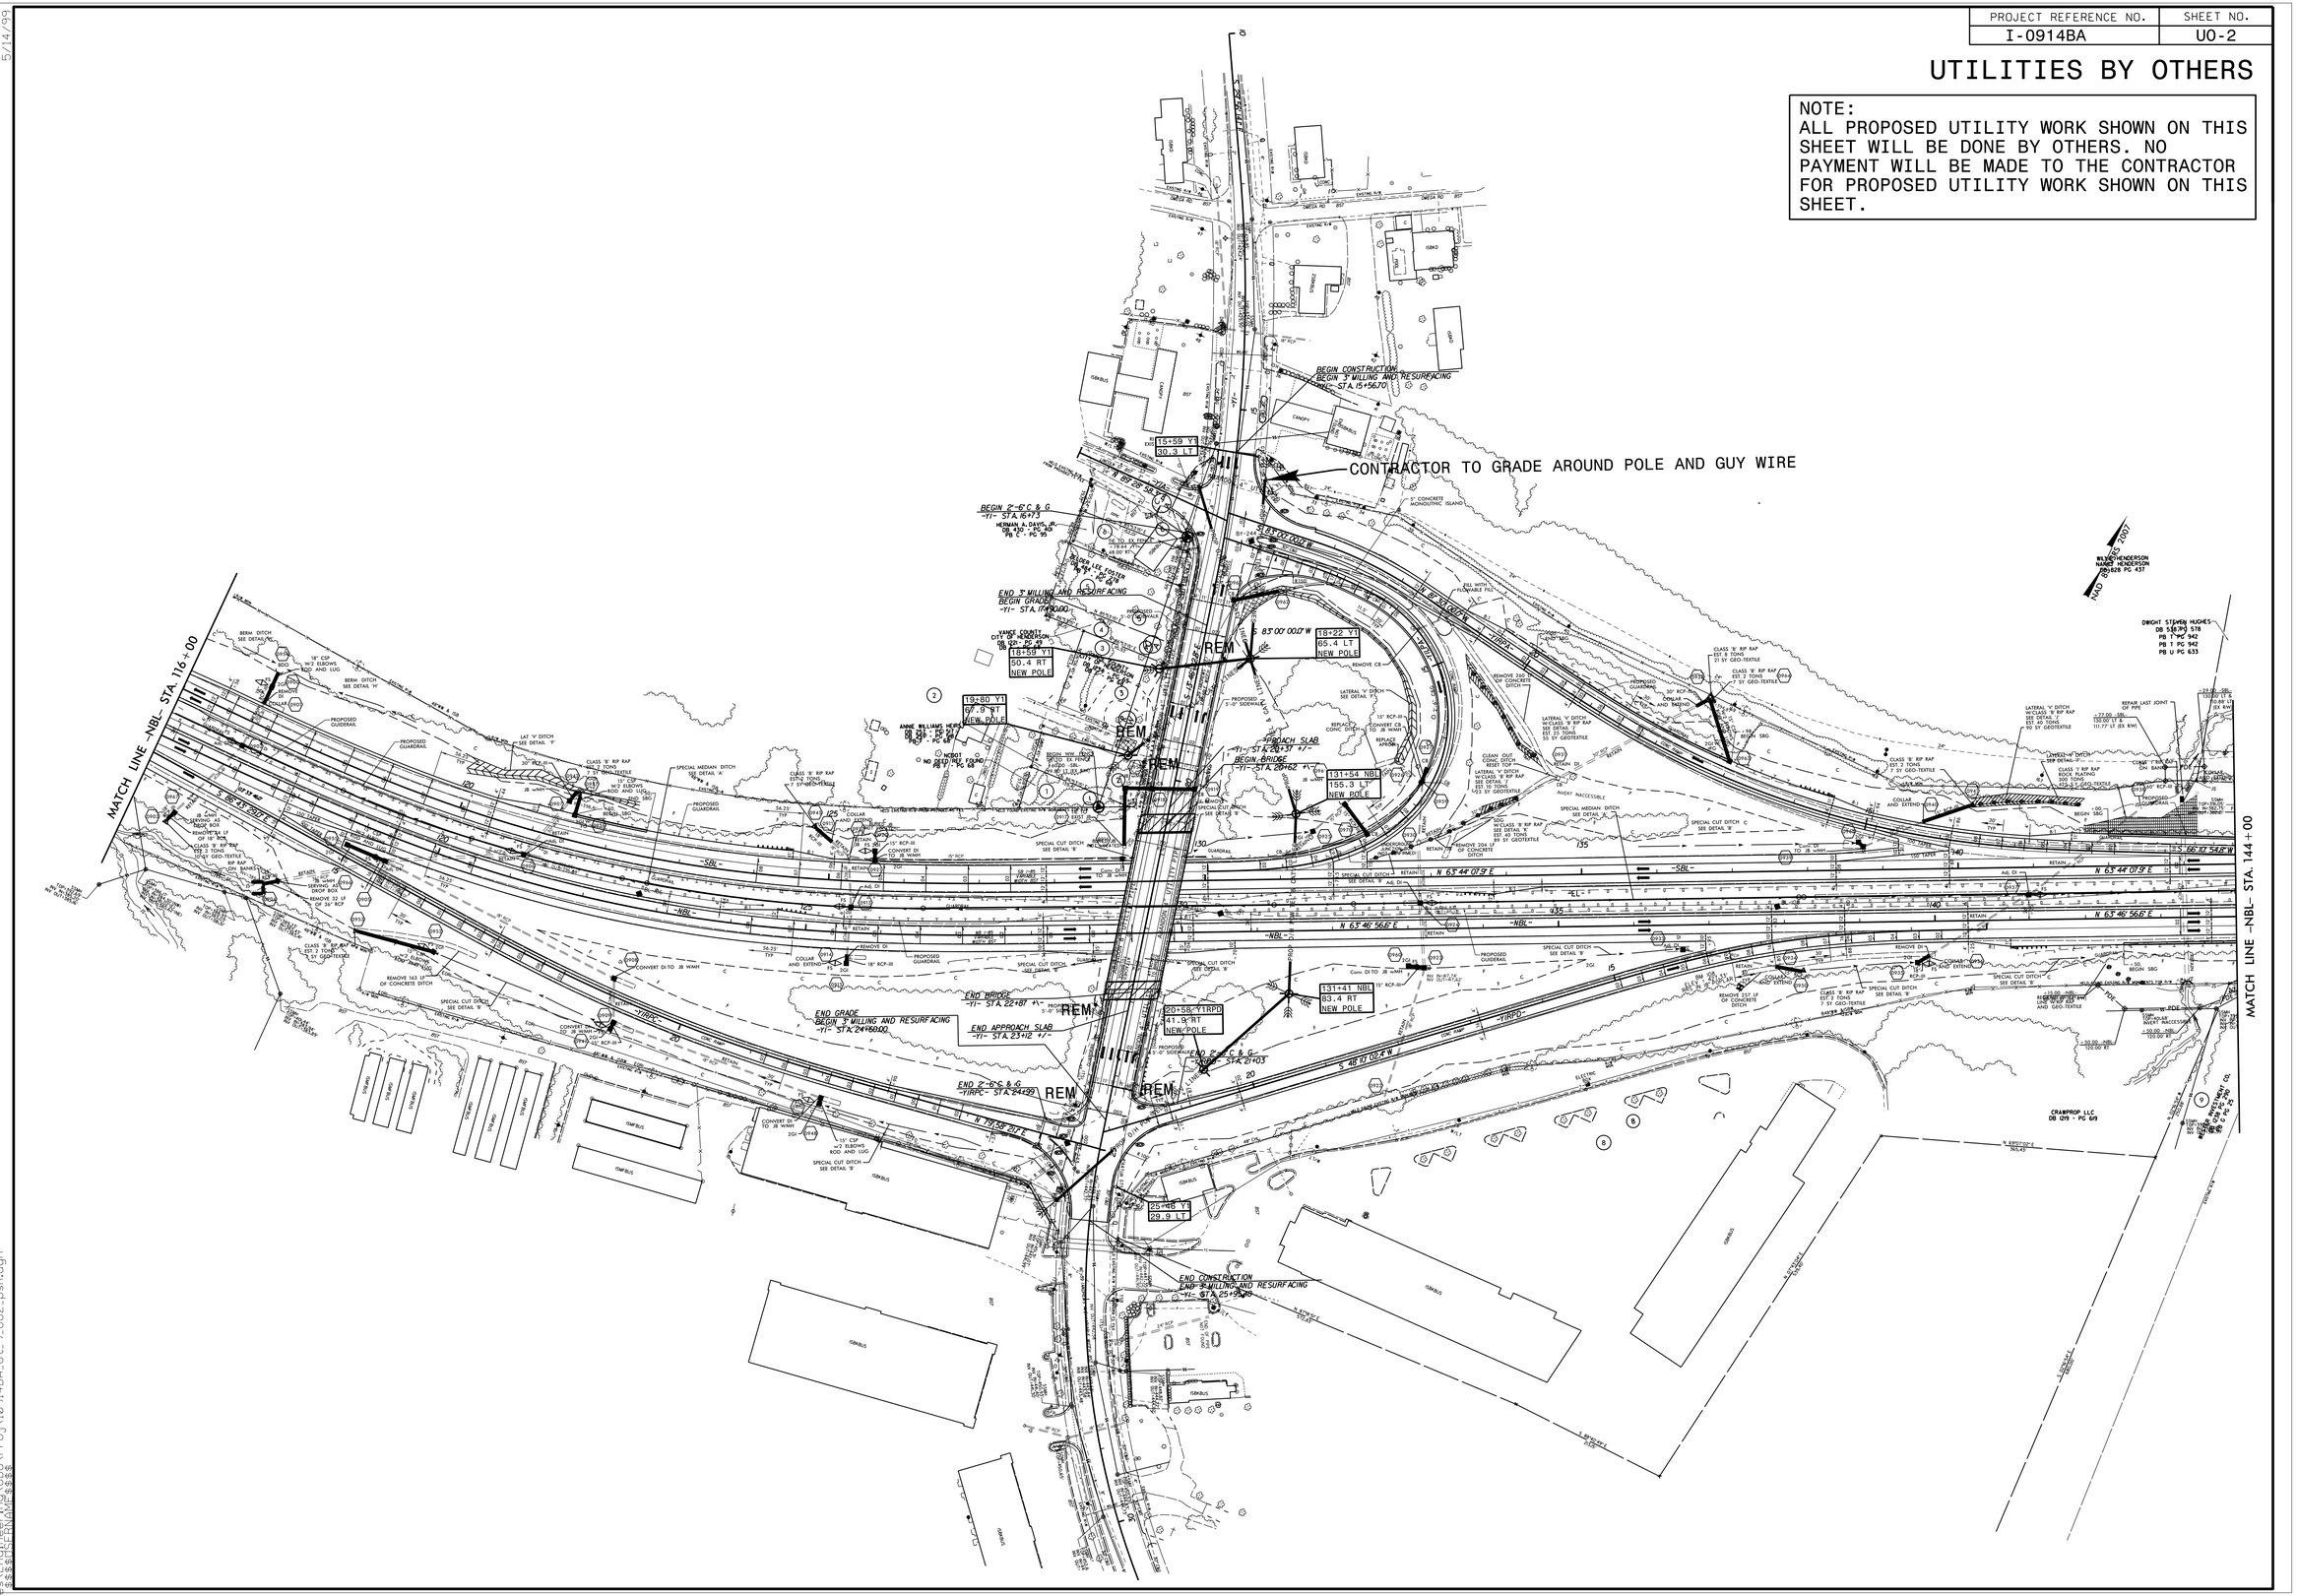

5/14/99

23-DEC-2014 12:01
Utilities\Engineering\UTIL\Proj\I0914BA_Ut_9_U02.psh.dgn
$$$$USERNAME$$$$