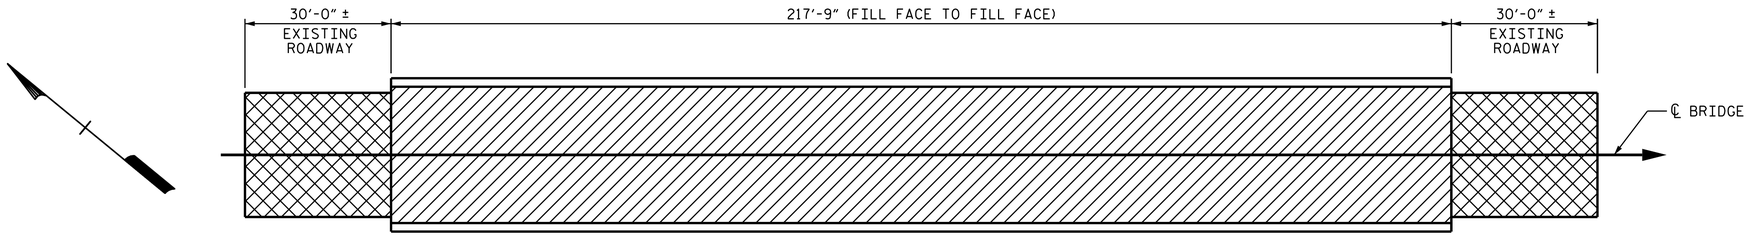

PLAN

DECK SCARIFICATION AND HYDRODEMOLITION

INCIDENTAL MILLING

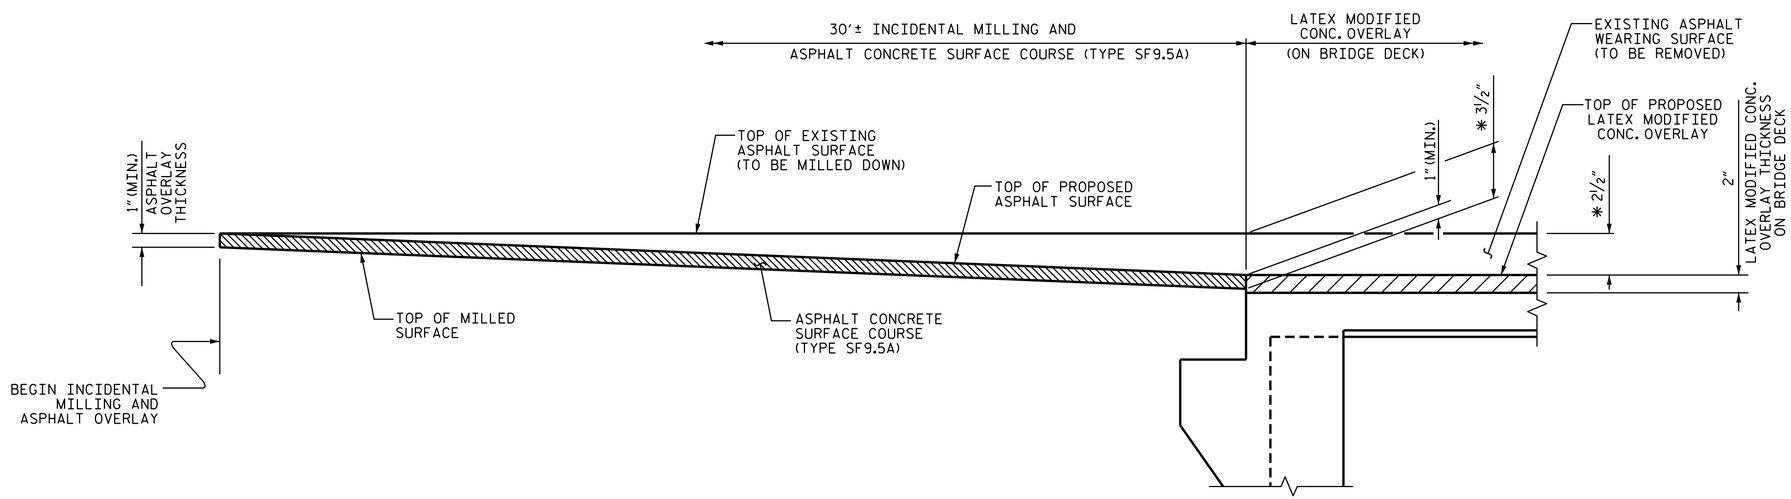

INCIDENTAL MILLING AND ASPHALT OVERLAY THICKNESS DETAIL

* ASSUMES 2½" EXISTING ASPHALT OVERLAY ON THE BRIDGE. THE CONTRACTOR SHALL CONFIRM EXISTING ASPHALT THICKNESS AND ADJUST AS NECESSARY.

NORTH CAROLINA PROFESSIONAL SEAL 29441 ENGINEER KRISTY W. ALFORD

DocuSigned by: Kristy W. Alford
F2458389308F40E...
12/19/2014

PROJECT NO. I-0914BA

VANCE COUNTY

BRIDGE NO. 55

SHEET 2 OF 3

STATE OF NORTH CAROLINA
DEPARTMENT OF TRANSPORTATION
RALEIGH

SURFACE PREPARATION PLAN

REVISIONS						SHEET NO.
NO.	BY:	DATE:	NO.	BY:	DATE:	SP-13
1			3			TOTAL SHEETS
2			4			58

DRAWN BY : Fr. LEA DATE : 1/2014

CHECKED BY : D. SHACKELFORD DATE : 1/2014

19-DEC-2014 10:26
O:\Structures\Plans\Final Plans\I0914BA_SD_55.dgn
kalford