PROJECT REFERENCE NO.	SHEET NO.
B-4659	SIGN-2

APPROVED: DocuSigned by: Ronald W. King 0695D7A9577C4DC...

DATE: 11/25/2014

SEAL

NORTH CAROLINA PROFESSIONAL SEAL 022959 ENGINEER RONALD W. KING

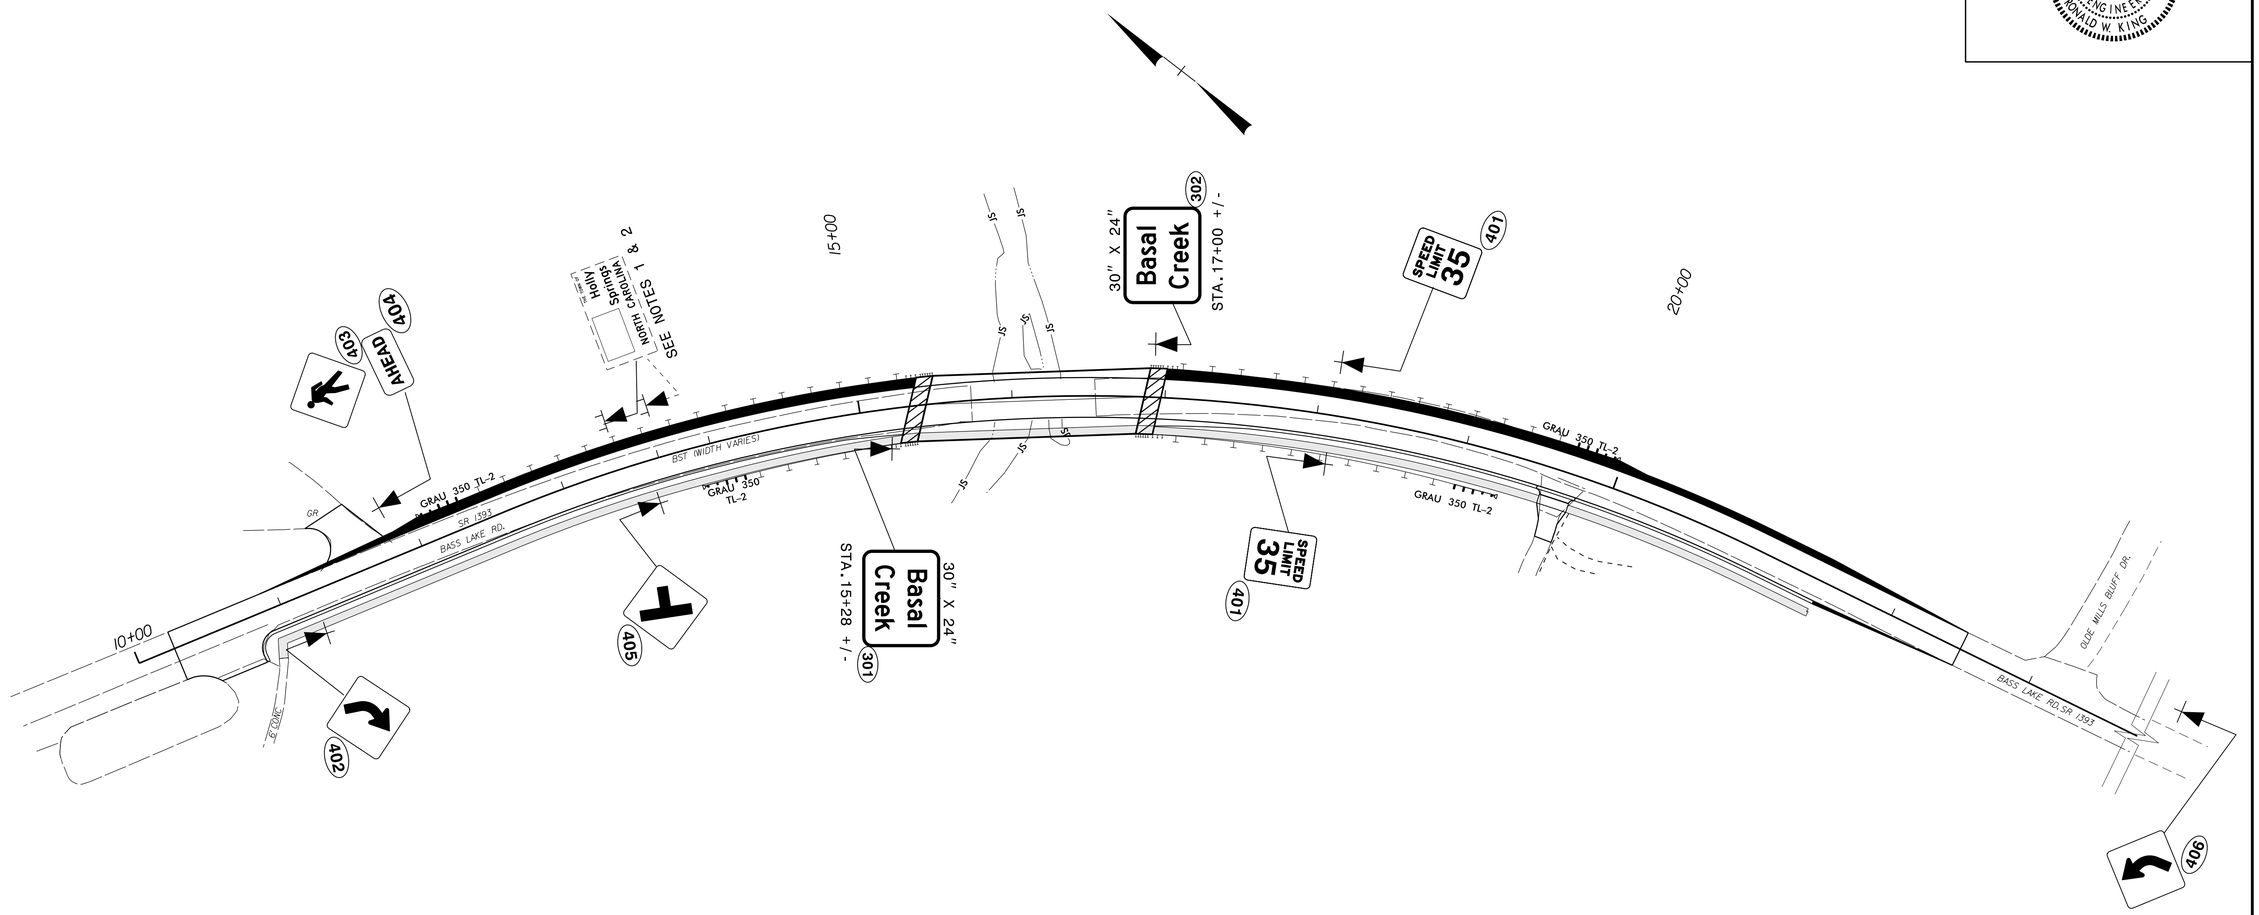

PROJECT NOTES

1	SIGN ERECTION, RELOCATE SIGN TYPE E
2	DISPOSAL OF SUPPORT, U-CHANNEL

SIGN DETAIL SHEET

25-NOV-2014 11:40
R:\TIPP-Projects\B4659\Traffic\Signing\CADD\Signing Layout Plans\B-4659_Sgn_SGN.dgn
$LOGNAME$ $USERNAME$