| PROJECT REFERENCE NO. | SHEET |
|---|---|
| 38456.1.1 B-4659) | 4 |
| FENCE DIAGRAM OF BORINGS PROJECTED ALONG -L- PROFILE | |

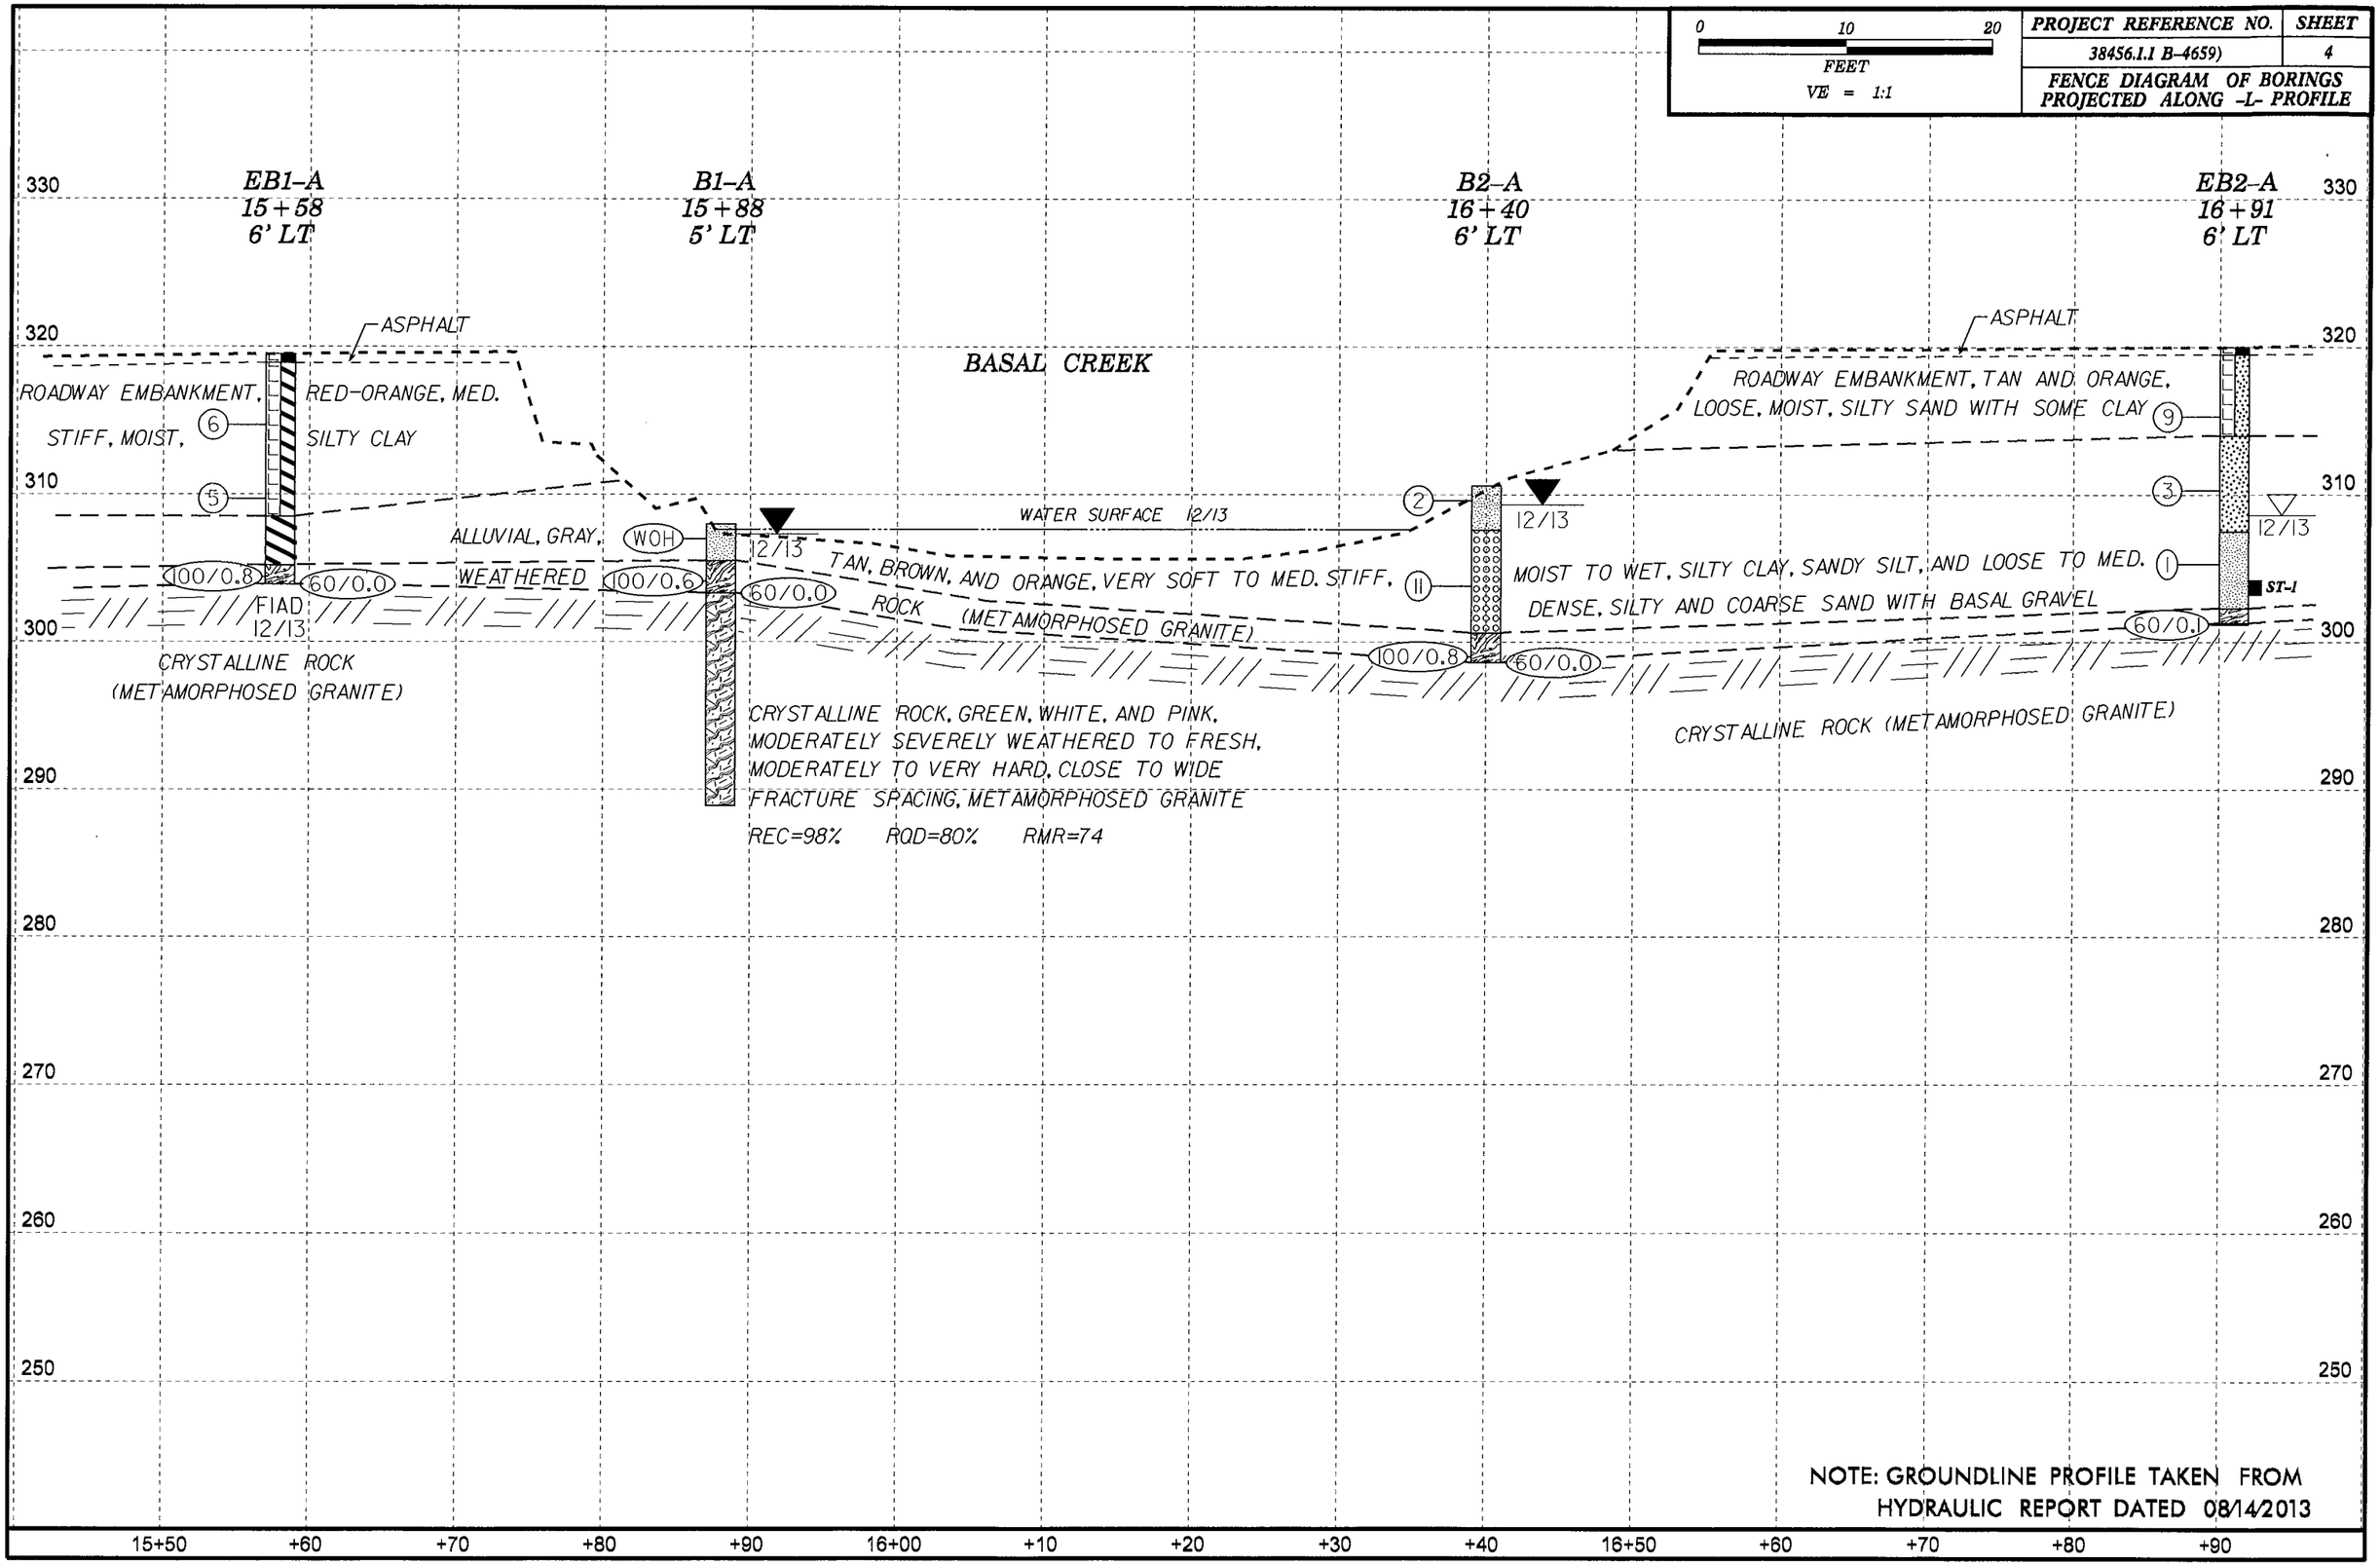


NOTE: GROUNDLINE PROFILE TAKEN FROM HYDRAULIC REPORT DATED 08/14/2013