PROJ. REFERENCE NO.	SHEET NO.
I-0914BB	TMP-2K

I-85 SB OFF-RAMP CLOSURE AT -Y3- (PHASE IIID)

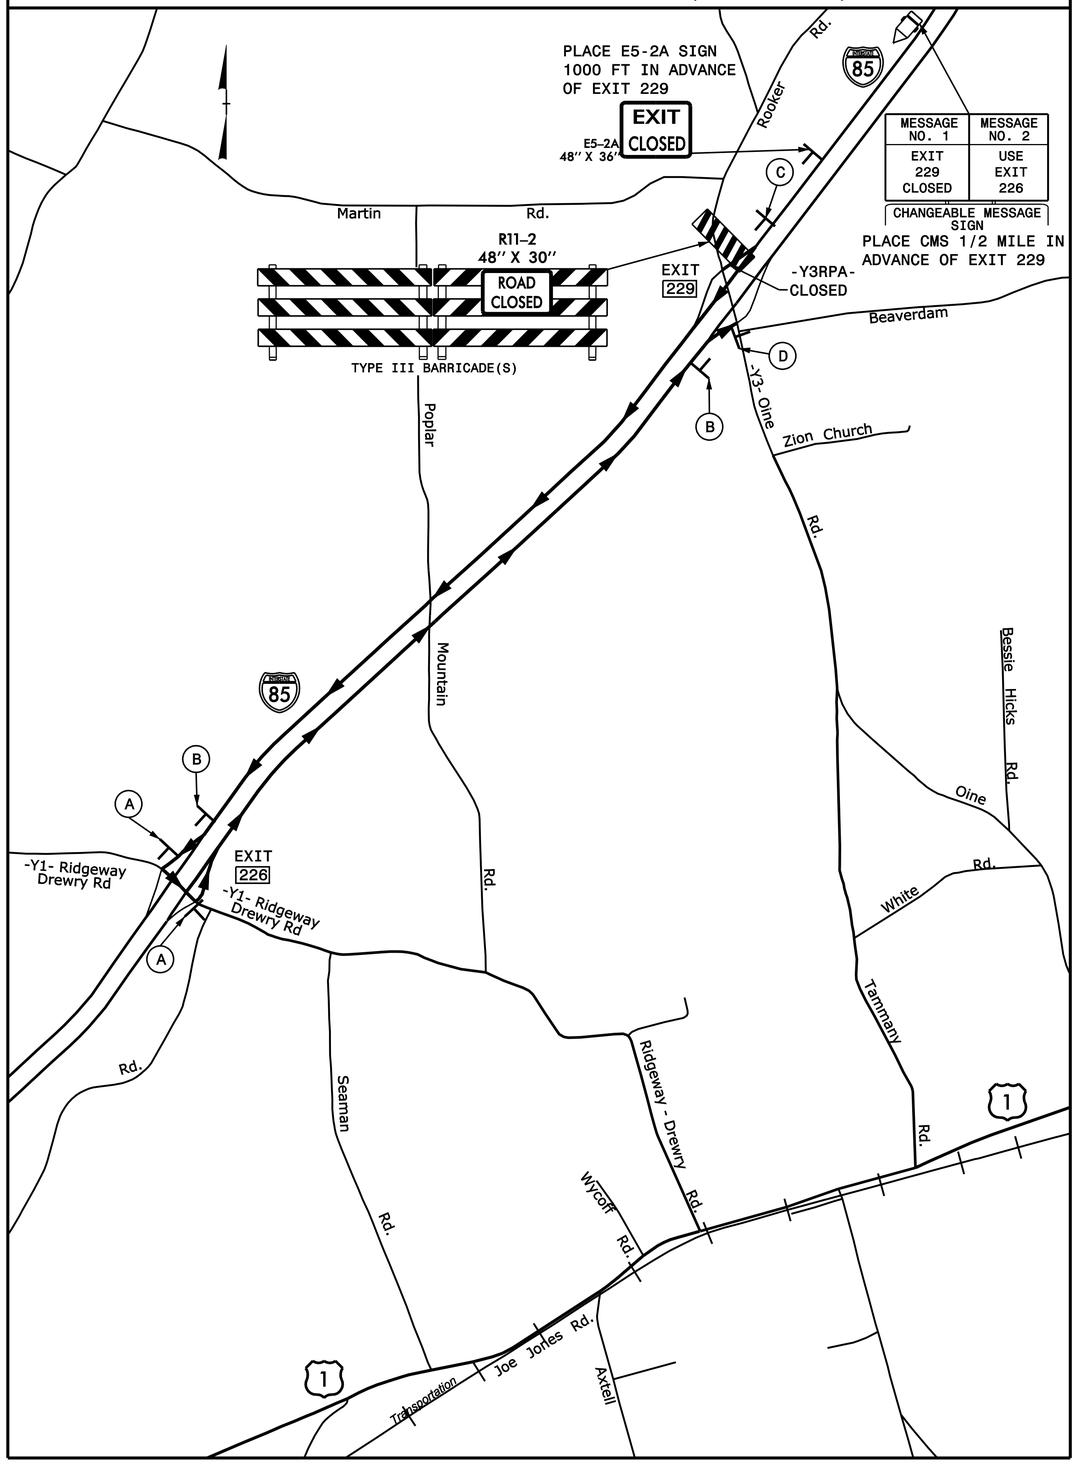

SIGN NUMBER:
TYPE: D
QUANTITY: SEE PLANS

SIGN WIDTH: 30"
HEIGHT: 12"
TOTAL AREA: 2.5 Sq.Ft.

BORDER TYPE: FLUSH
RADII: 1.5"
WIDTH: 0.63"
RECESS: 0.47"

NO. Z BARS:
LENGTH:

BACKG COLOR: Fluorescent Orange
COPY COLOR: Black

SYMBOL	X	Y	WID	HT

MAT'L: 0.063" (1.6MM) ALUMINUM
0.080" (2.0MM) ALUMINUM
0.125" (3.2MM) ALUMINUM

DESIGN BY: PDG
PROJECT ID: I-0914BB
CHECKED BY: PDG
DIV: 5
DATE: APR 14, 2014

USE NOTES

1. Legend and border shall be direct applied Type VII, VIII, or IX reflective sheeting.
2. Background shall be Type VII, VIII, or IX reflective sheeting.

BORDER
R=1.5"
TH=0.63"
IN=0.47"

Spacing Factor is 1 unless specified otherwise

LETTER POSITIONS

Letter spacings are to start of next letter

	O	I	N	E		R	O	A	D		Series/Size Text Length
2.6	3.2	1.4	3.1	2	4	2.8	2.8	3.1	2.2	2.6	C 2000 24.8

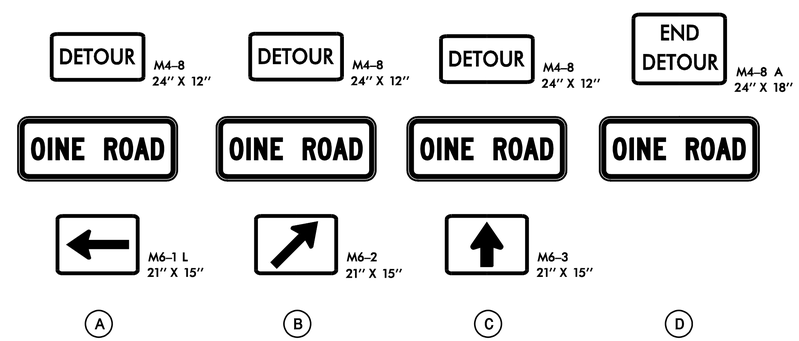

LEGEND:

DETOUR ROUTE

NOTE: SEE GENERAL NOTES O AND LL (SHEETS TMP-1B AND TMP-1C) REGARDING ALL TRAFFIC ALTERATIONS.

PLAN PREPARED IN THE OFFICE OF:
PROGRESSIVE DESIGN GROUP, INC.
ENGINEERS • CONSULTANTS

APPROVED: Tim Arey DATE: 11/4/2014
Digitally signed by
Professional Engineer

SEAL
NORTH CAROLINA PROFESSIONAL SEAL 025465 ENGINEER TIM AREY

DIVISION OF HIGHWAYS • STATE OF NORTH CAROLINA • DEPARTMENT OF TRANSPORTATION • WORK ZONE TRAFFIC CONTROL

TRANSPORTATION MANAGEMENT PLAN
OFF SITE DETOUR ROUTES FOR -Y3RPA- CLOSURE