PROJ. REFERENCE NO.	SHEET NO.
I-0914BB	TMP-20

I-85 SB OFF-RAMP CLOSURE AT -Y4- (PHASE V-C)

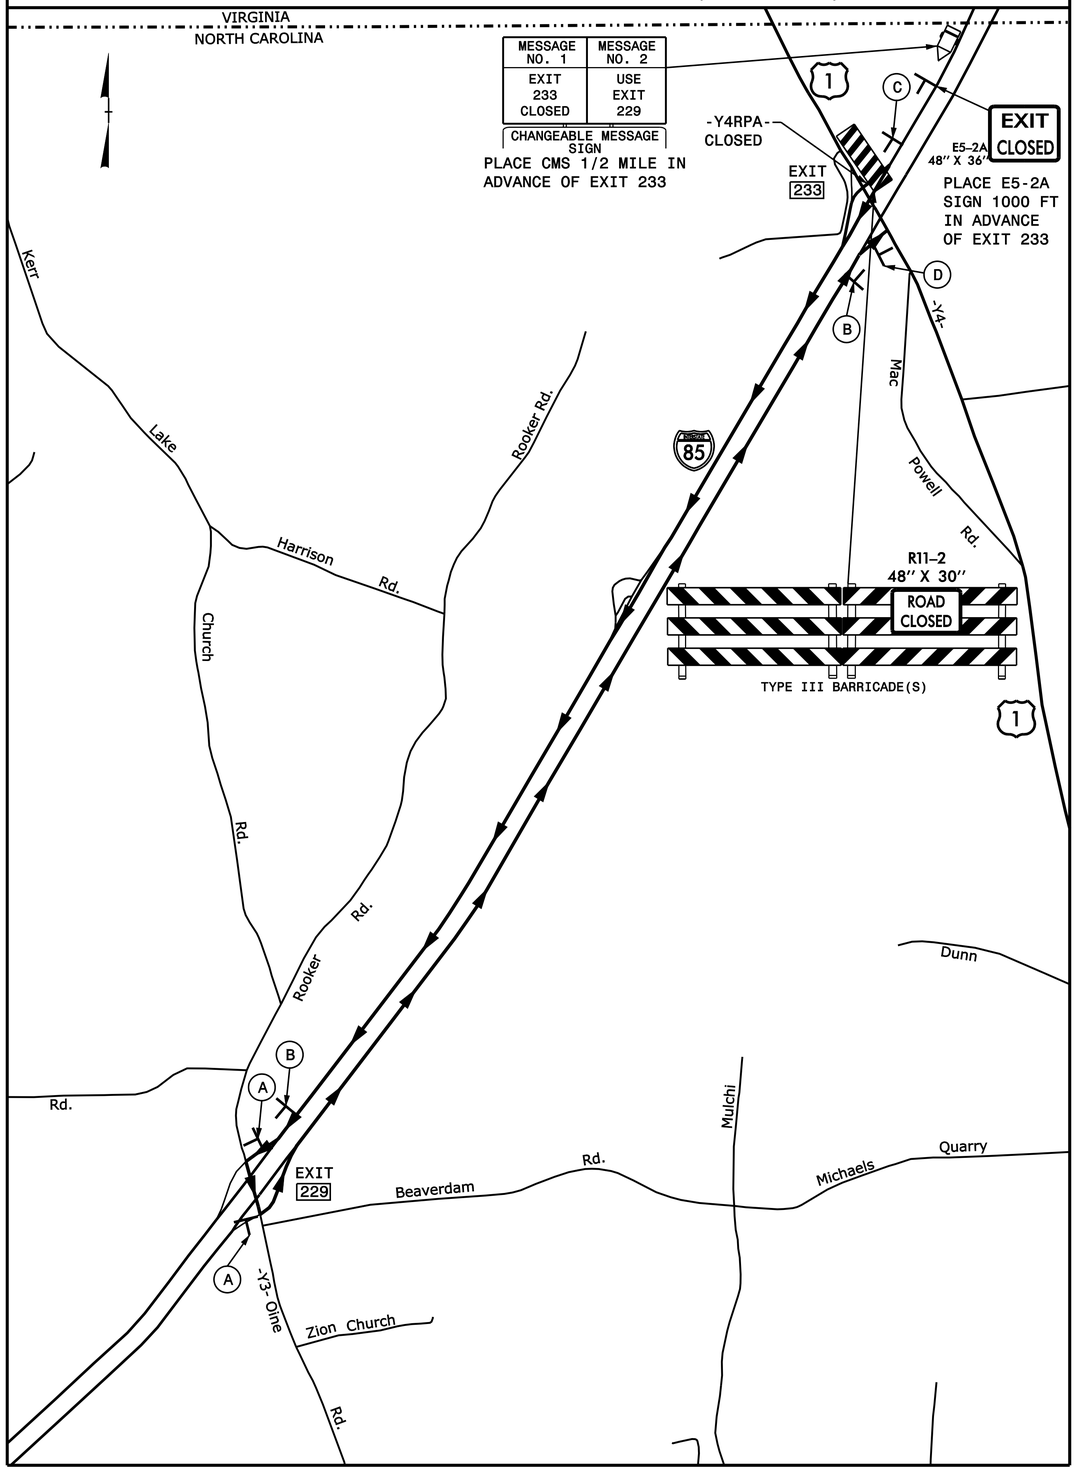

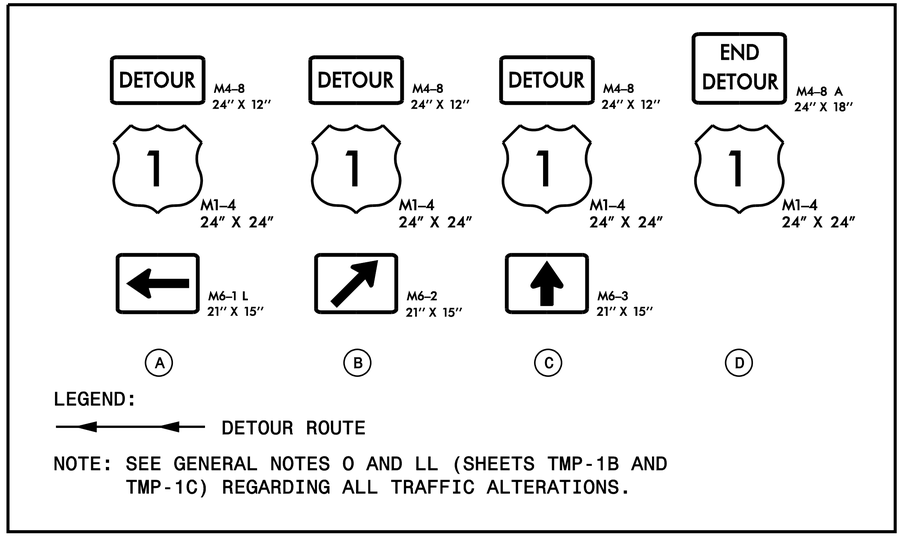

LEGEND:

DETOUR ROUTE

NOTE: SEE GENERAL NOTES O AND LL (SHEETS TMP-1B AND TMP-1C) REGARDING ALL TRAFFIC ALTERATIONS.

PLAN PREPARED IN THE OFFICE OF:

PROGRESSIVE DESIGN GROUP, INC.

ENGINEERS • CONSULTANTS

APPROVED: DocuSigned by: Tim Airey DATE: 11/4/2014

SEAL

NORTH CAROLINA PROFESSIONAL SEAL 025465 ENGINEER TIM AREY

DIVISION OF HIGHWAYS • STATE OF NORTH CAROLINA • DEPARTMENT OF TRANSPORTATION • WORK ZONE TRAFFIC CONTROL

TRANSPORTATION MANAGEMENT PLAN

OFF SITE DETOUR ROUTES FOR -Y4RPA- CLOSURE