PROJ. REFERENCE NO.	SHEET NO.
I-0914BB	TMP-2U

-Y4- BRIDGE CLOSURE OVER I-85 FOR BRIDGE REHABILITATION

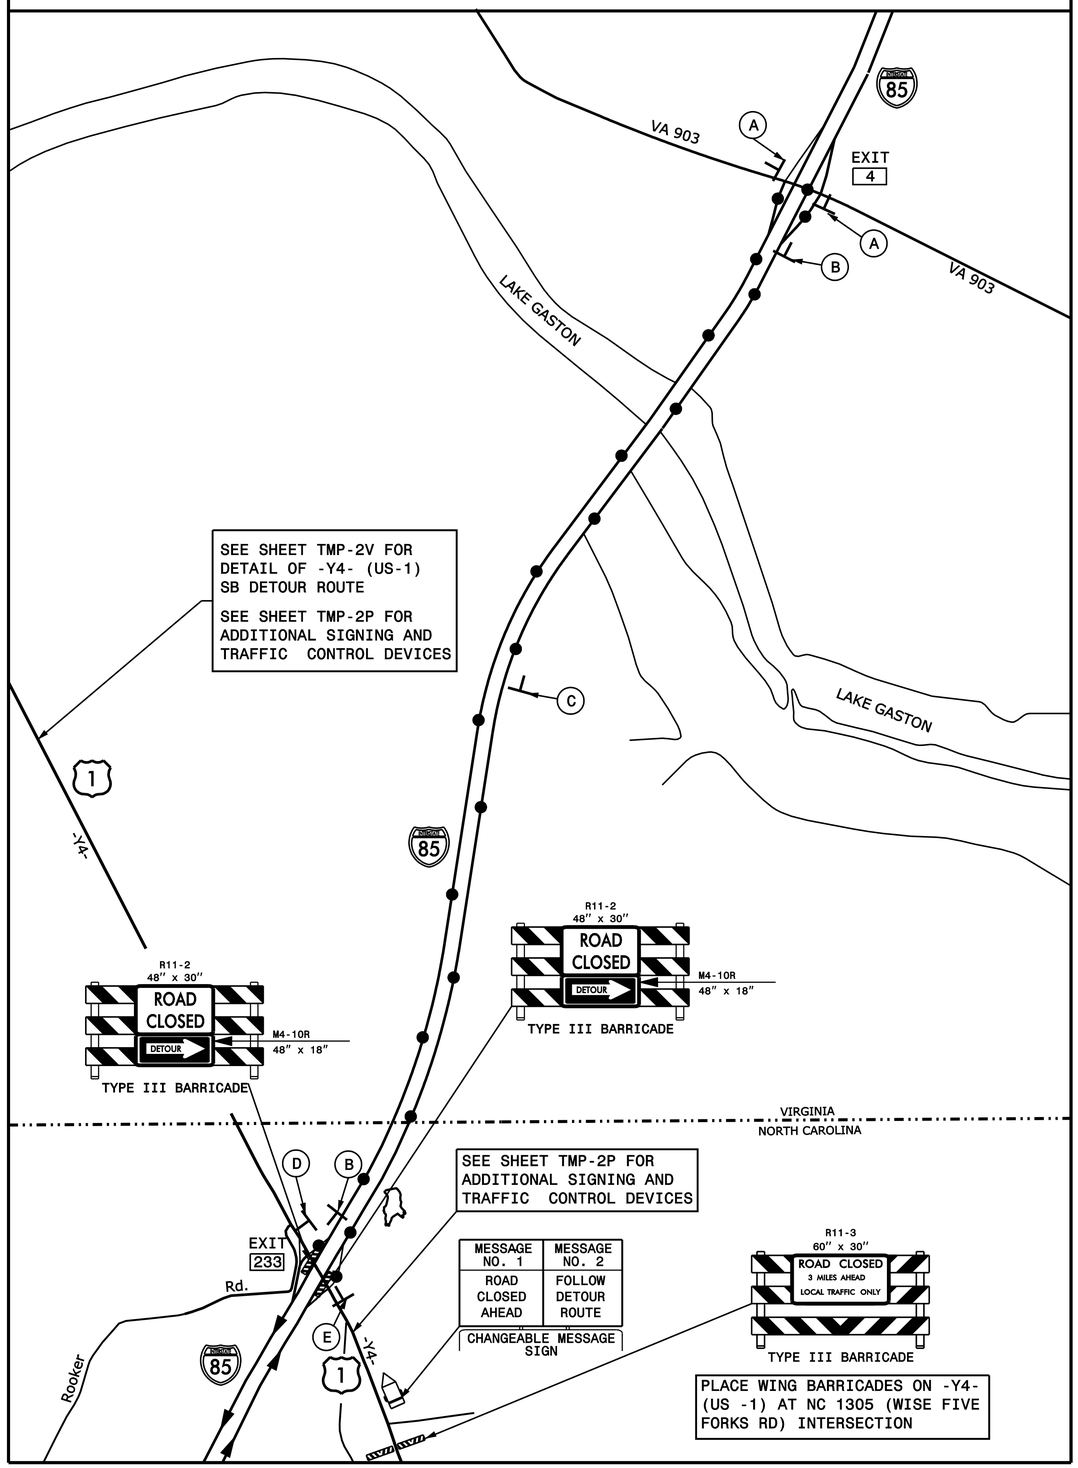

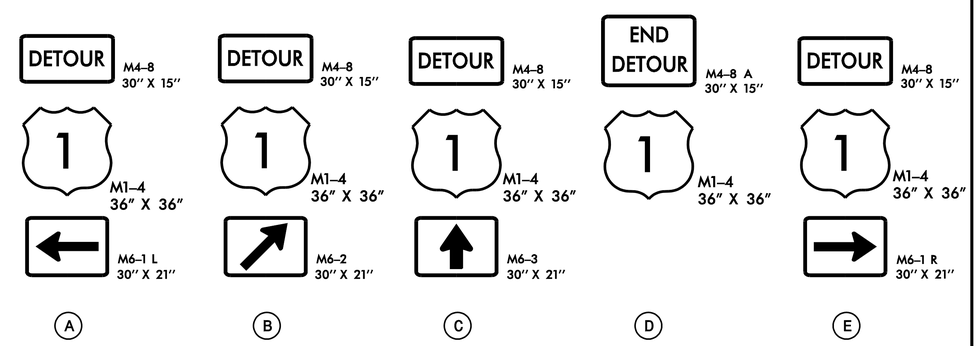

LEGEND:

DETOUR ROUTE -Y4- NORTHBOUND

DETOUR ROUTE -Y4- SOUTHBOUND

NOTES: SEE GENERAL NOTES O AND LL (SHEETS TMP-1B AND TMP-1C) REGARDING ALL TRAFFIC ALTERATIONS.
SEE ROADWAY STANDARD DRAWING 1101.03 SHEET 1 OF 9 FOR ADDITIONAL DETAIL.
COORDINATE OFF-SITE DETOUR VIA I-85 EXIT 4 (VA-903) WITH VIRGINIA DOT.

PLAN PREPARED IN THE OFFICE OF:
PROGRESSIVE DESIGN GROUP, INC.
ENGINEERS • CONSULTANTS

APPROVED: DocuSigned by: Tim Arey DATE: 12/16/201

SEAL

NORTH CAROLINA PROFESSIONAL SEAL 025465 ENGINEER TIM AREY

DIVISION OF HIGHWAYS • STATE OF NORTH CAROLINA • DEPARTMENT OF TRANSPORTATION • WORK ZONE TRAFFIC CONTROL

TRANSPORTATION MANAGEMENT PLAN

OFF SITE DETOUR ROUTES FOR -Y4- BRIDGE CLOSURE