PROJ. REFERENCE NO.	SHEET NO.
I-0914BB	TMP-2E

I-85 NB ON-RAMP CLOSURE AT -Y1- (PHASE IIB)

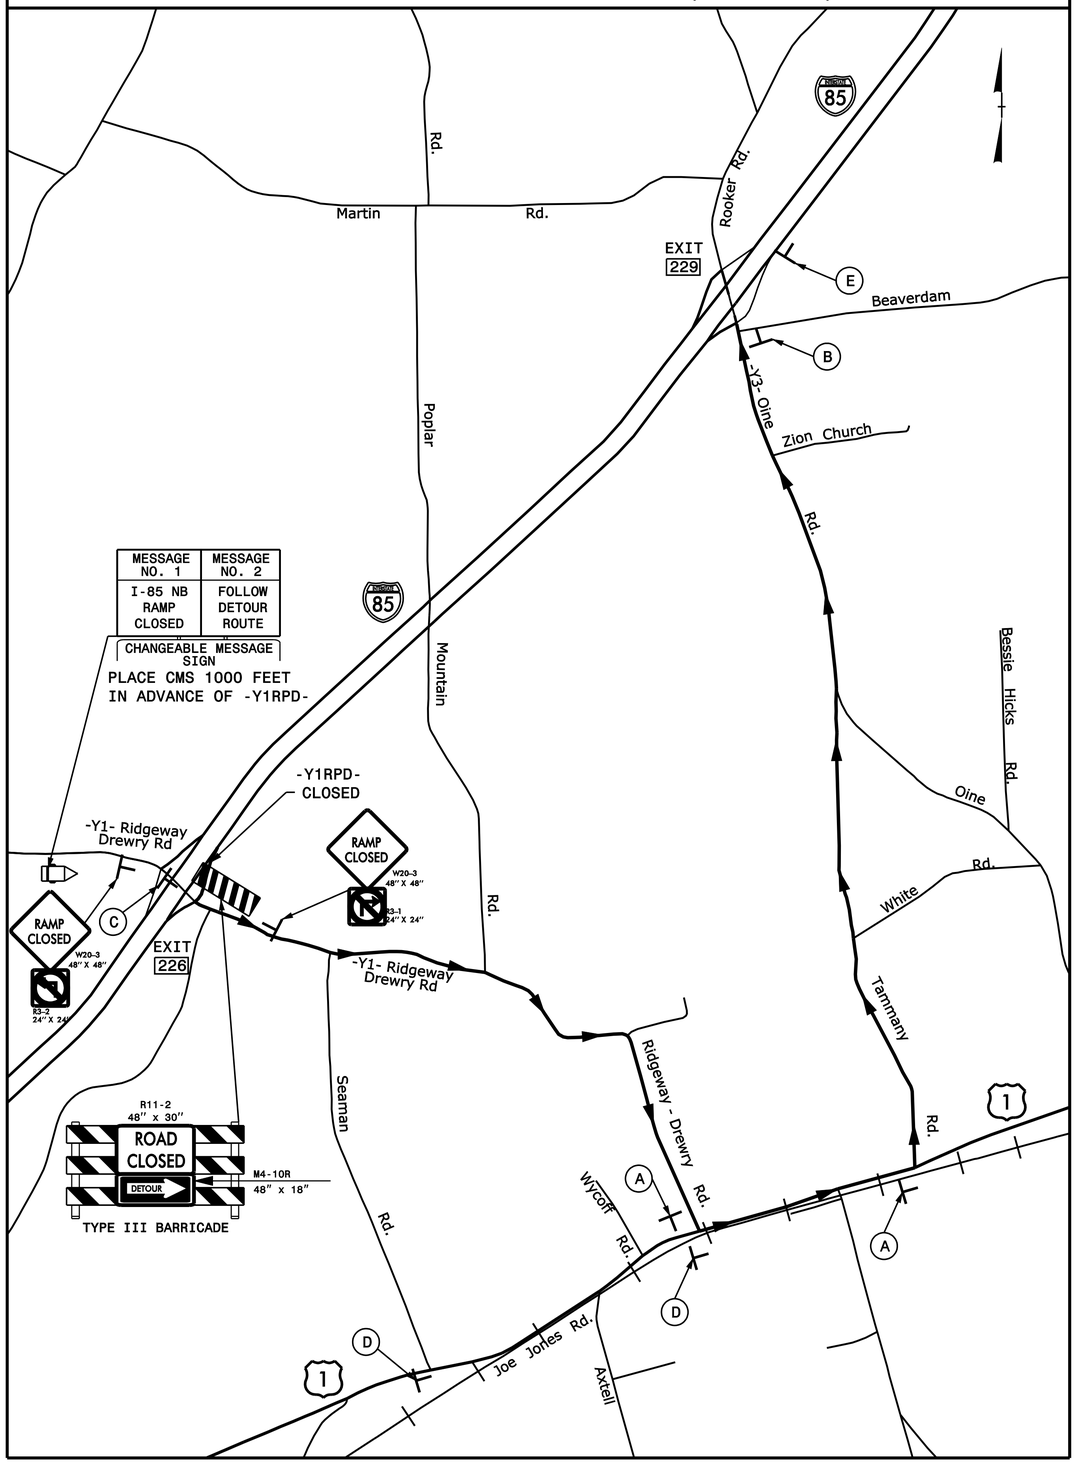

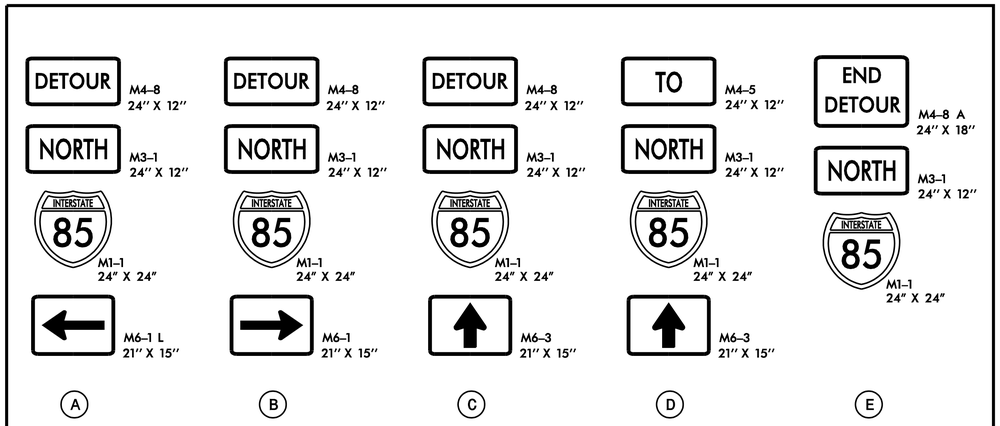

LEGEND:

DETOUR ROUTE

NOTES: SEE GENERAL NOTES O AND LL (SHEETS TMP-1B AND TMP-1C) REGARDING ALL TRAFFIC ALTERATIONS.
SEE ROADWAY STANDARD DRAWING 1101.03 SHEET 2 OF 9 FOR ADDITIONAL DETAIL.

PLAN PREPARED IN THE OFFICE OF:

PROGRESSIVE DESIGN GROUP, INC.

ENGINEERS • CONSULTANTS

APPROVED: DocuSigned by: Tim Arey DATE: 11/4/2014

SEAL

NORTH CAROLINA PROFESSIONAL SEAL 025465 ENGINEER TIM AREY

DIVISION OF HIGHWAYS • STATE OF NORTH CAROLINA • DEPARTMENT OF TRANSPORTATION • WORK ZONE TRAFFIC CONTROL

TRANSPORTATION MANAGEMENT PLAN
OFF SITE DETOUR ROUTES FOR -Y1RPD- CLOSURE