PROJ. REFERENCE NO.	SHEET NO.
I-0914BB	TMP-2P

TYPICAL FOR TRAFFIC MANAGEMENT DEVICES DURING BRIDGE REHABILITATION CONSTRUCTION

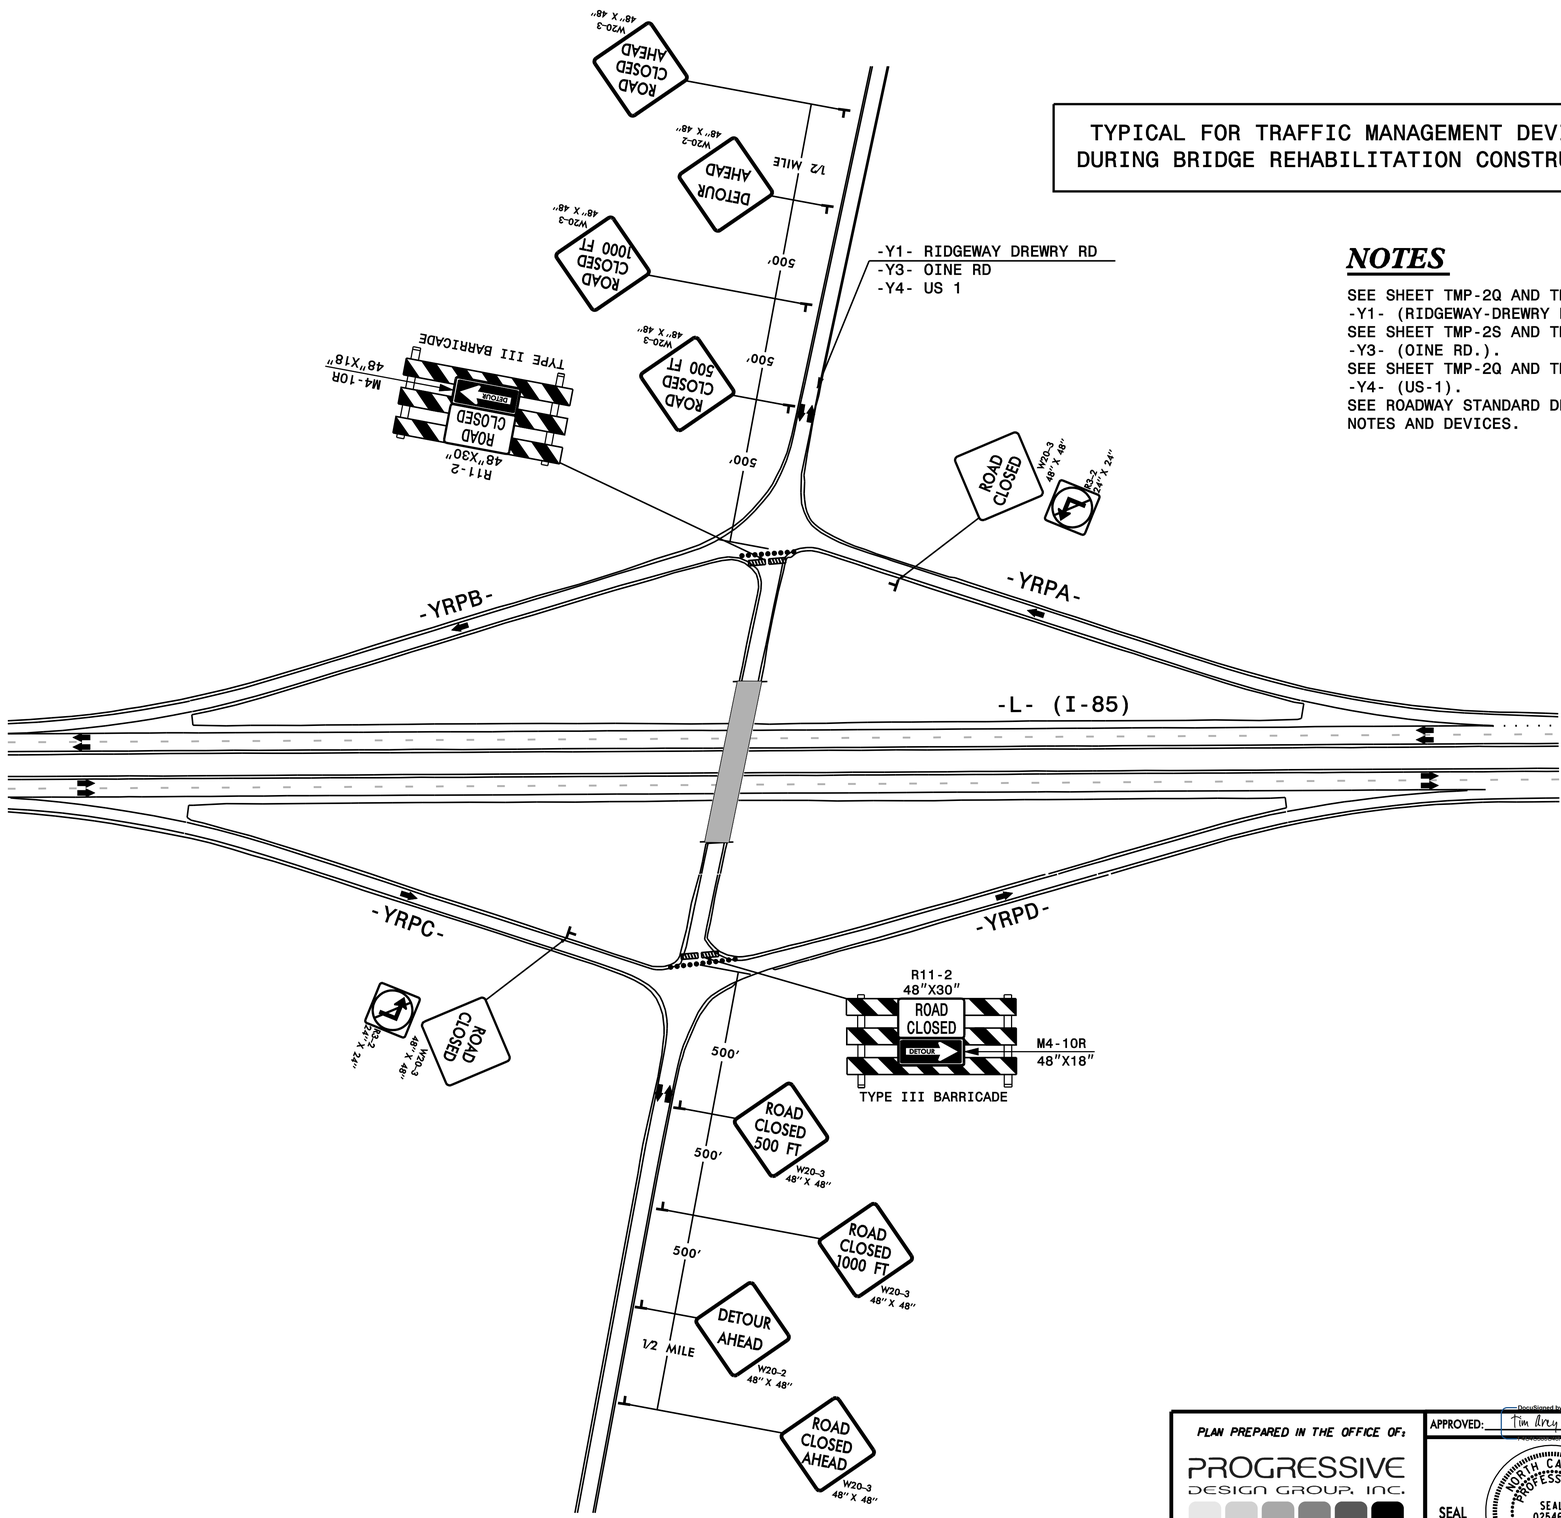

NOTES

SEE SHEET TMP-2Q AND TMP-2R FOR OFF-SITE DETOUR ROUTING AND SIGNING FOR -Y1- (RIDGEWAY-DREWRY RD.).
SEE SHEET TMP-2S AND TMP-2T FOR OFF-SITE DETOUR ROUTING AND SIGNING FOR -Y3- (OINE RD.).
SEE SHEET TMP-2Q AND TMP-2R FOR OFF-SITE DETOUR ROUTING AND SIGNING FOR -Y4- (US-1).
SEE ROADWAY STANDARD DRAWING 1101.03 (SHEET 2 OF 9) FOR ADDITIONAL SIGNS, NOTES AND DEVICES.

PLAN PREPARED IN THE OFFICE OF:
PROGRESSIVE DESIGN GROUP, INC.
ENGINEERS • CONSULTANTS

APPROVED: Digitally signed by Tim Ilvey DATE: 11/4/2014

SEAL

TRANSPORTATION MANAGEMENT PLAN
BRIDGE REHABILITATION
TYPICAL