PROJ. REFERENCE NO.	SHEET NO.
I-0914BB	TMP-2T

-Y3- BRIDGE CLOSURE OVER I-85 FOR BRIDGE REHABILITATION

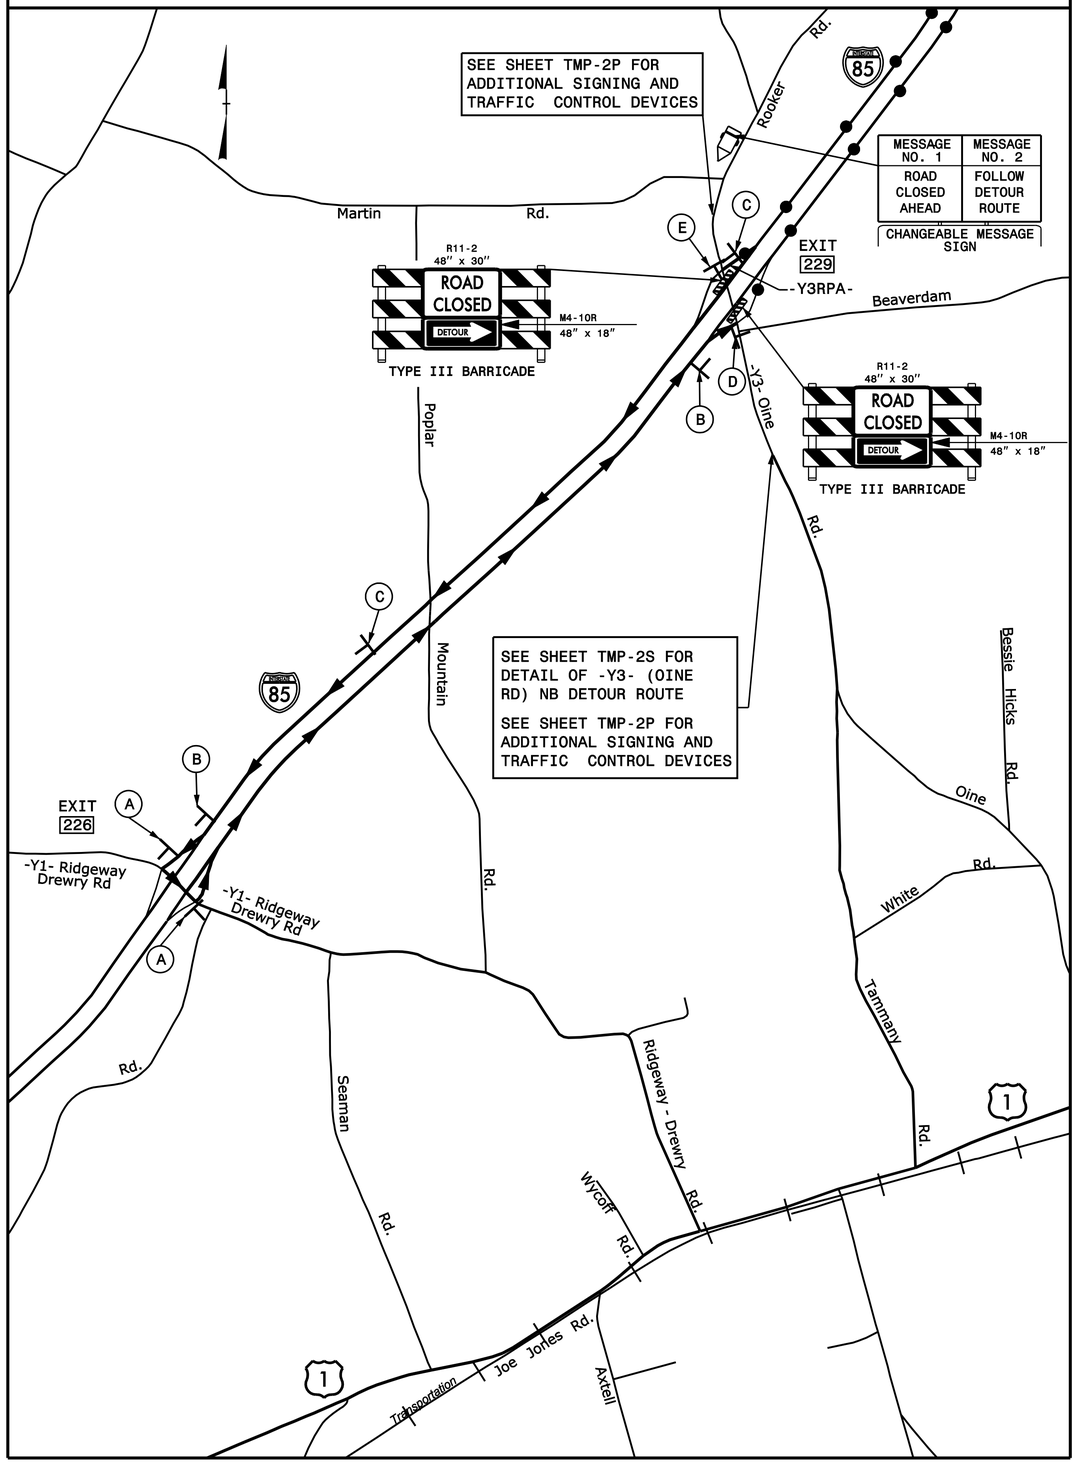

SIGN NUMBER:
TYPE: D
QUANTITY: SEE PLANS

SIGN WIDTH: 30"
HEIGHT: 12"
TOTAL AREA: 2.5 Sq.Ft.

BORDER TYPE: FLUSH
RADII: 1.5"
WIDTH: 0.63"
RECESS: 0.47"

NO. Z BARS:
LENGTH:

BACKG COLOR: Fluorescent Orange
COPY COLOR: Black

SYMBOL	X	Y	WID	HT

MAT'L: 0.063" (1.6MM) ALUMINUM
0.080" (2.0MM) ALUMINUM
0.125" (3.2MM) ALUMINUM

DESIGN BY: PDG CHECKED BY: PDG
PROJECT ID: I-0914BB DIV: 5
DATE: APR 14, 2014

USE NOTES

1. Legend and border shall be direct applied Type VII, VIII, or IX reflective sheeting.
2. Background shall be Type VII, VIII, or IX reflective sheeting.

BORDER
R=1.5"
TH=0.63"
IN=0.47"

Spacing Factor is 1 unless specified otherwise

LETTER POSITIONS

Letter spacings are to start of next letter

O	I	N	E		R	O	A	D		Series/Size Text Length
2.6	3.2	1.4	3.1	2	4	2.8	2.8	3.1	2.2	2.6	C 2000 24.8

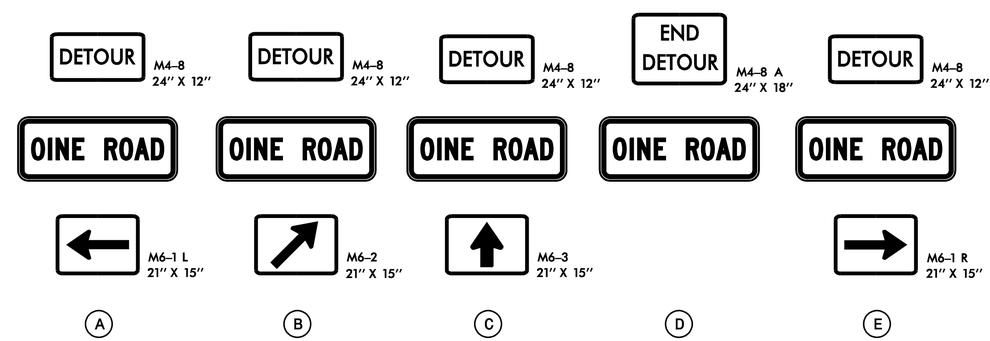

LEGEND:

DETOUR ROUTE -Y3- NORTHBOUND
DETOUR ROUTE -Y3- SOUTHBOUND

NOTES: SEE GENERAL NOTES O AND LL (SHEETS TMP-1B AND TMP-1C) REGARDING ALL TRAFFIC ALTERATIONS.
SEE ROADWAY STANDARD DRAWING 1101.03 SHEET 1 OF 9 FOR ADDITIONAL DETAIL.

PLAN PREPARED IN THE OFFICE OF:
PROGRESSIVE DESIGN GROUP, INC.
ENGINEERS • CONSULTANTS

APPROVED: DocuSigned by: Tim Arey DATE: 11/25/2014

SEAL

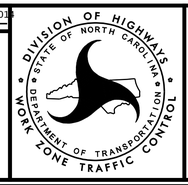

TRANSPORTATION MANAGEMENT PLAN

OFF SITE DETOUR ROUTES FOR -Y3- BRIDGE CLOSURE