STATE OF NORTH CAROLINA
DIVISION OF HIGHWAYS

TRANSPORTATION MANAGEMENT PLAN

WARREN COUNTY

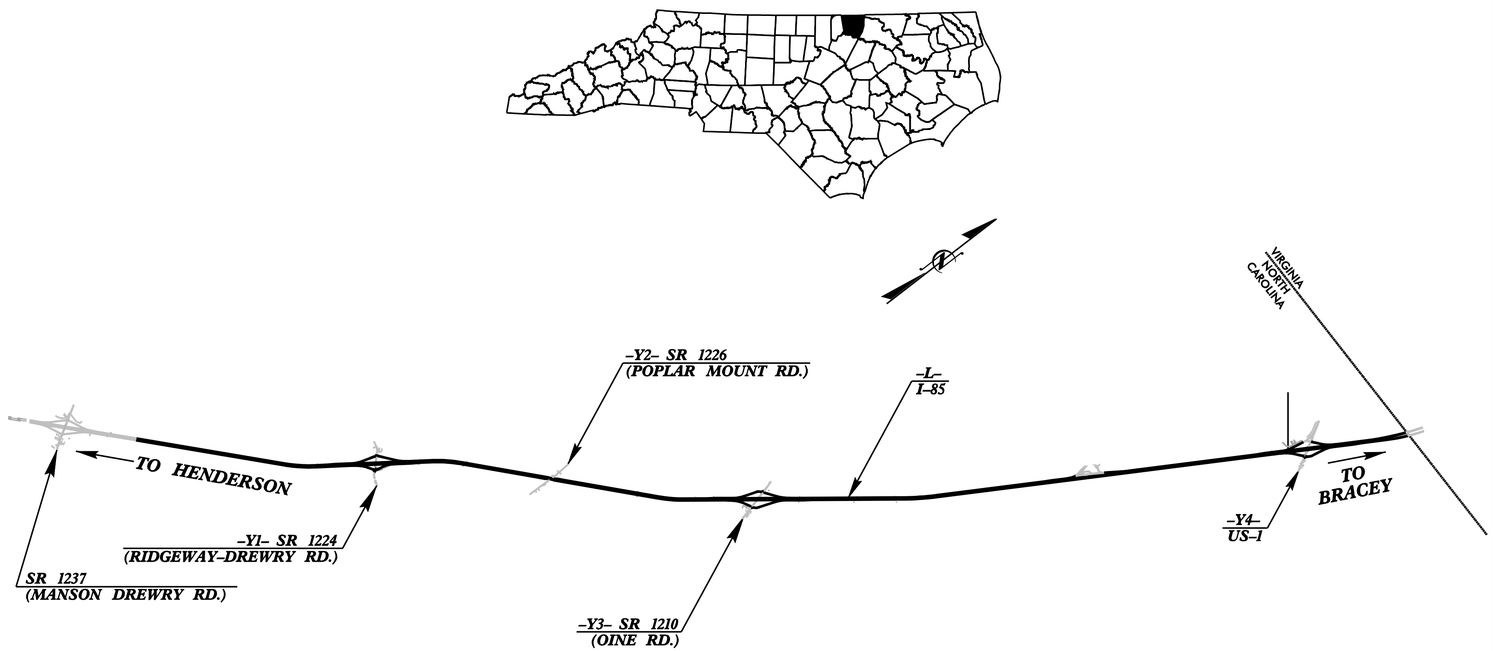

INDEX OF SHEETS

SHEET NO.	TITLE
TMP-1	TITLE SHEET, VICINITY MAP AND INDEX OF SHEETS
TMP-1A	LIST OF APPLICABLE ROADWAY STANDARD DRAWINGS, AND LEGEND
TMP-1B THRU TMP-1C	TRANSPORTATION OPERATIONS PLAN: (GENERAL NOTES)
TMP-2	PORTABLE CONCRETE BARRIER AT TEMPORARY SHORING LOCATIONS
TMP-2AA	TEMPORARY SHORING DATA
TMP-2A	WORK ZONE VARIABLE SPEED LIMIT REDUCTION DETAIL
TMP-2B	WORK ZONE SPEED LIMIT REDUCTION AND $250 SPEEDING FINE
TMP-2C	SPECIAL SIGN DESIGN(S)
TMP-2D THRU TMP-2V	OFF SITE DETOUR ROUTES
TMP-3 THRU TMP-3C	TEMPORARY TRAFFIC CONTROL PHASING
TMP-4 THRU TMP-10	TEMPORARY TRAFFIC CONTROL PHASE I OVERVIEWS
TMP-11 THRU TMP-21	TEMPORARY TRAFFIC CONTROL PHASE I DETAILS
TMP-22 THRU TMP-29	TEMPORARY TRAFFIC CONTROL PHASE II OVERVIEWS
TMP-30 THRU TMP-46	TEMPORARY TRAFFIC CONTROL PHASE II DETAILS
TMP-47 THRU TMP-48	TEMPORARY TRAFFIC CONTROL PHASE IIA DETAILS
TMP-49 THRU TMP-52	TEMPORARY TRAFFIC CONTROL PHASE IIB DETAILS
TMP-53 THRU TMP-54	TEMPORARY TRAFFIC CONTROL PHASE IIC DETAILS
TMP-55 THRU TMP-58	TEMPORARY TRAFFIC CONTROL PHASE IID DETAILS
TMP-59	TEMPORARY TRAFFIC CONTROL PHASE IIE HOLIDAY TYP
TMP-60 THRU TMP-67	TEMPORARY TRAFFIC CONTROL PHASE III OVERVIEWS
TMP-68 THRU TMP-83	TEMPORARY TRAFFIC CONTROL PHASE III DETAILS
TMP-84 THRU TMP-87	TEMPORARY TRAFFIC CONTROL PHASE IIIA DETAILS
TMP-88 THRU TMP-91	TEMPORARY TRAFFIC CONTROL PHASE IIIB DETAILS
TMP-92 THRU TMP-95	TEMPORARY TRAFFIC CONTROL PHASE IIIC DETAILS
TMP-96 THRU TMP-99	TEMPORARY TRAFFIC CONTROL PHASE IIID DETAILS
TMP-100	TEMPORARY TRAFFIC CONTROL PHASE IIIE HOLIDAY TYP
TMP-101 THRU TMP-104	TEMPORARY TRAFFIC CONTROL PHASE IV OVERVIEWS
TMP-105 THRU TMP-110	TEMPORARY TRAFFIC CONTROL PHASE IV DETAILS
TMP-111 THRU TMP-114	TEMPORARY TRAFFIC CONTROL PHASE IVA OVERVIEWS
TMP-115 THRU TMP-129	TEMPORARY TRAFFIC CONTROL PHASE IVA DETAILS
TMP-130 THRU TMP-133	TEMPORARY TRAFFIC CONTROL PHASE IVB DETAILS
TMP-134 THRU TMP-137	TEMPORARY TRAFFIC CONTROL PHASE IVC DETAILS
TMP-138 THRU TMP-141	TEMPORARY TRAFFIC CONTROL PHASE V OVERVIEWS
TMP-142 THRU TMP-159	TEMPORARY TRAFFIC CONTROL PHASE V DETAILS
TMP-160 THRU TMP-161	TEMPORARY TRAFFIC CONTROL PHASE VA DETAILS
TMP-162 THRU TMP-165	TEMPORARY TRAFFIC CONTROL PHASE VB DETAILS
TMP-166 THRU TMP-167	TEMPORARY TRAFFIC CONTROL PHASE VC DETAILS

SHEET NO.
TMP-1

I-0914BB

TIP PROJECT:

WORK ZONE SAFETY & MOBILITY
"from the MOUNTAINS to the COAST"

N.C.D.O.T. WORK ZONE TRAFFIC CONTROL
1561 MAIL SERVICE CENTER (MSC) RALEIGH, NC 27699-1561
750 N. GREENFIELD PARKWAY, GARNER, NC 27529 (DELIVERY)
PHONE: (919) 773-2800 FAX: (919) 771-2745

J. S. BOURNE, P.E. — STATE TRAFFIC MANAGEMENT ENGINEER
DAVID BISSETTE, P.E. — TRAFFIC CONTROL PROJECT ENGINEER
HELEN SHYU, P.E. — TRAFFIC CONTROL PROJECT DESIGN ENGINEER
ALLA LYUDMIRSKAYA — TRAFFIC CONTROL DESIGN ENGINEER

DIVISION OF HIGHWAYS · STATE OF NORTH CAROLINA · DEPARTMENT OF TRANSPORTATION · WORK ZONE TRAFFIC CONTROL

Prepared in the Office of:
PROGRESSIVE DESIGN GROUP, INC.
ENGINEERS • CONSULTANTS
C-3176 PH:704.573.3003

APPROVED: Tim Dry
DATE: 12/16/2014

SEAL
NORTH CAROLINA PROFESSIONAL SEAL 025465 ENGINEER TIM DRY