PROJ. REFERENCE NO.	SHEET NO.
I-0914BB	TMP-2F

I-85 NB OFF-RAMP CLOSURE AT -Y3- (PHASE IIC)

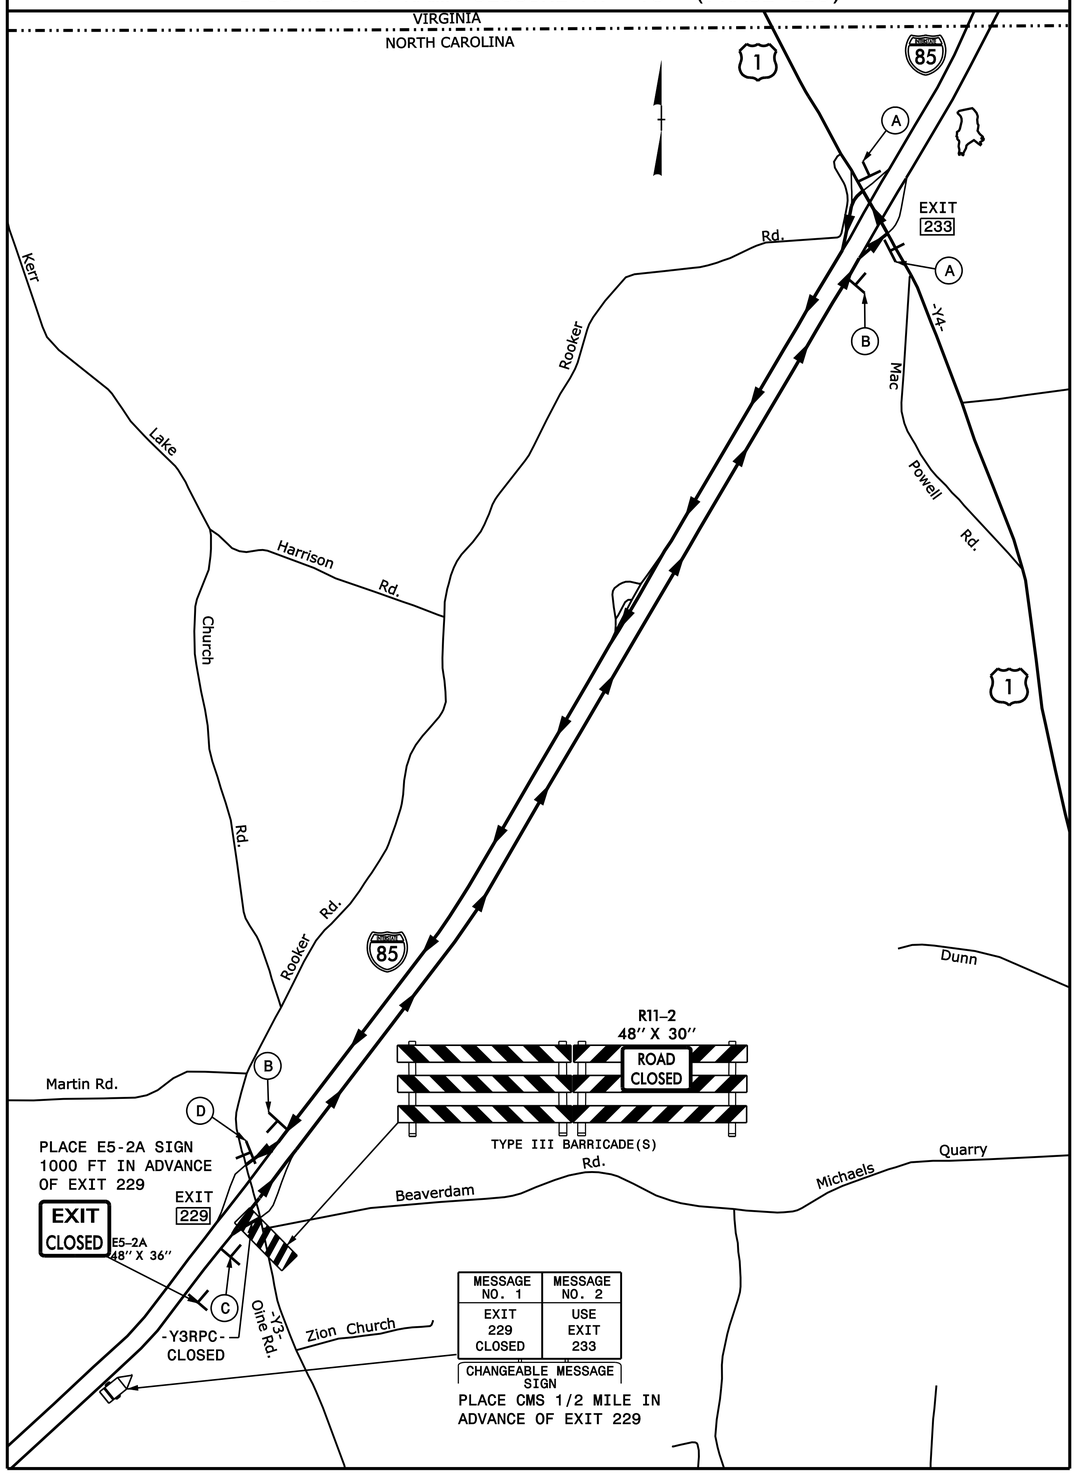

SIGN NUMBER:
TYPE: D
QUANTITY: SEE PLANS

SIGN WIDTH: 30"
HEIGHT: 12"
TOTAL AREA: 2.5 Sq.Ft.

BORDER TYPE: FLUSH
RADII: 1.5"
WIDTH: 0.63"
RECESS: 0.47"

NO. Z BARS:
LENGTH:

BACKG COLOR: Fluorescent Orange
COPY COLOR: Black

SYMBOL	X	Y	WID	HT

MAT'L: 0.063" (1.6MM) ALUMINUM
0.080" (2.0MM) ALUMINUM
0.125" (3.2MM) ALUMINUM

USE NOTES

1. Legend and border shall be direct applied Type VII, VIII, or IX reflective sheeting.
2. Background shall be Type VII, VIII, or IX reflective sheeting.

DESIGN BY: PDG
PROJECT ID: I-0914BB
CHECKED BY: PDG
DIV: 5
DATE: APR 14, 2014

BORDER
R=1.5"
TH=0.63"
IN=0.47"

Spacing Factor is 1 unless specified otherwise

LETTER POSITIONS

Letter spacings are to start of next letter

	O	I	N	E		R	O	A	D		Series/Size Text Length
2.6	3.2	1.4	3.1	2	4	2.8	2.8	3.1	2.2	2.6	C 2000 24.8

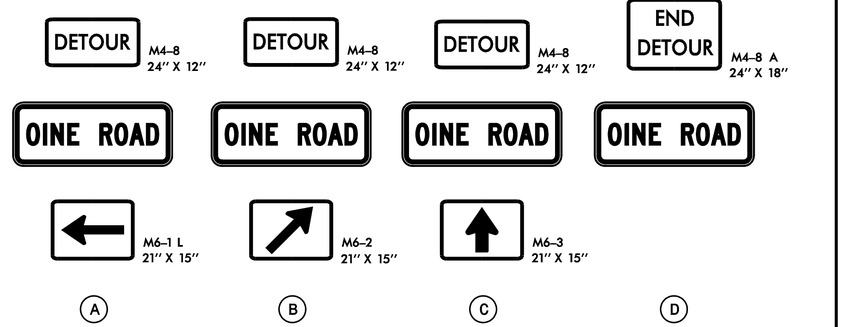

LEGEND:

DETOUR ROUTE

NOTE: SEE GENERAL NOTES O AND LL (SHEETS TMP-1B AND TMP-1C) REGARDING ALL TRAFFIC ALTERATIONS.

PLAN PREPARED IN THE OFFICE OF:
PROGRESSIVE DESIGN GROUP, INC.
ENGINEERS • CONSULTANTS

APPROVED: Digitally signed by Tim Arey DATE: 11/4/2014

SEAL

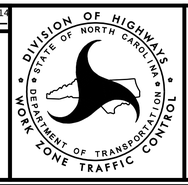

TRANSPORTATION MANAGEMENT PLAN
OFF SITE DETOUR ROUTES FOR -Y3RPC- CLOSURE