PROJ. REFERENCE NO.	SHEET NO.
I-0914BB	TMP-59

TRAFFIC PATTERN TYPICAL

FALL/WINTER HOLIDAY PHASE II

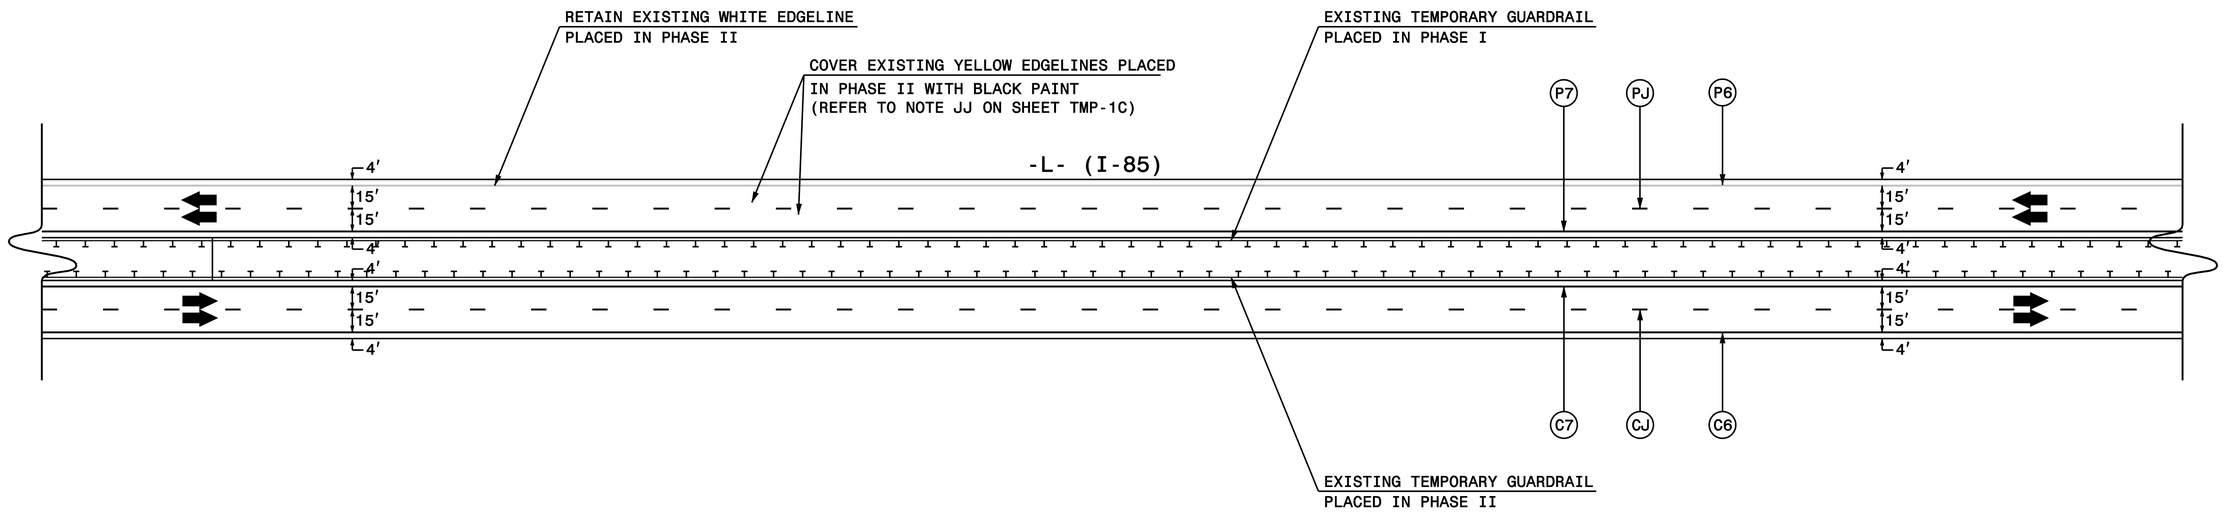

SEE NOTE JJ (SHEET TMP-1C) FOR
PAVEMENT MARKING REMOVAL ON I-85 SB

PLAN PREPARED IN THE OFFICE OF:

PROGRESSIVE DESIGN GROUP, INC.

ENGINEERS • CONSULTANTS

APPROVED: Tim Ary DocuSigned by: DATE: 2/2/2015

SEAL

NORTH CAROLINA PROFESSIONAL SEAL 025465 ENGINEER TIM ARY

DIVISION OF HIGHWAYS • STATE OF NORTH CAROLINA • DEPARTMENT OF TRANSPORTATION • WORK ZONE TRAFFIC CONTROL

TRANSPORTATION
MANAGEMENT PLAN
PHASE IIE DETAILS
HOLIDAY PHASE TYPICAL