DocuSign Envelope ID: 3F424BAB-583E-431A-81CE-1B677A5ACEC2

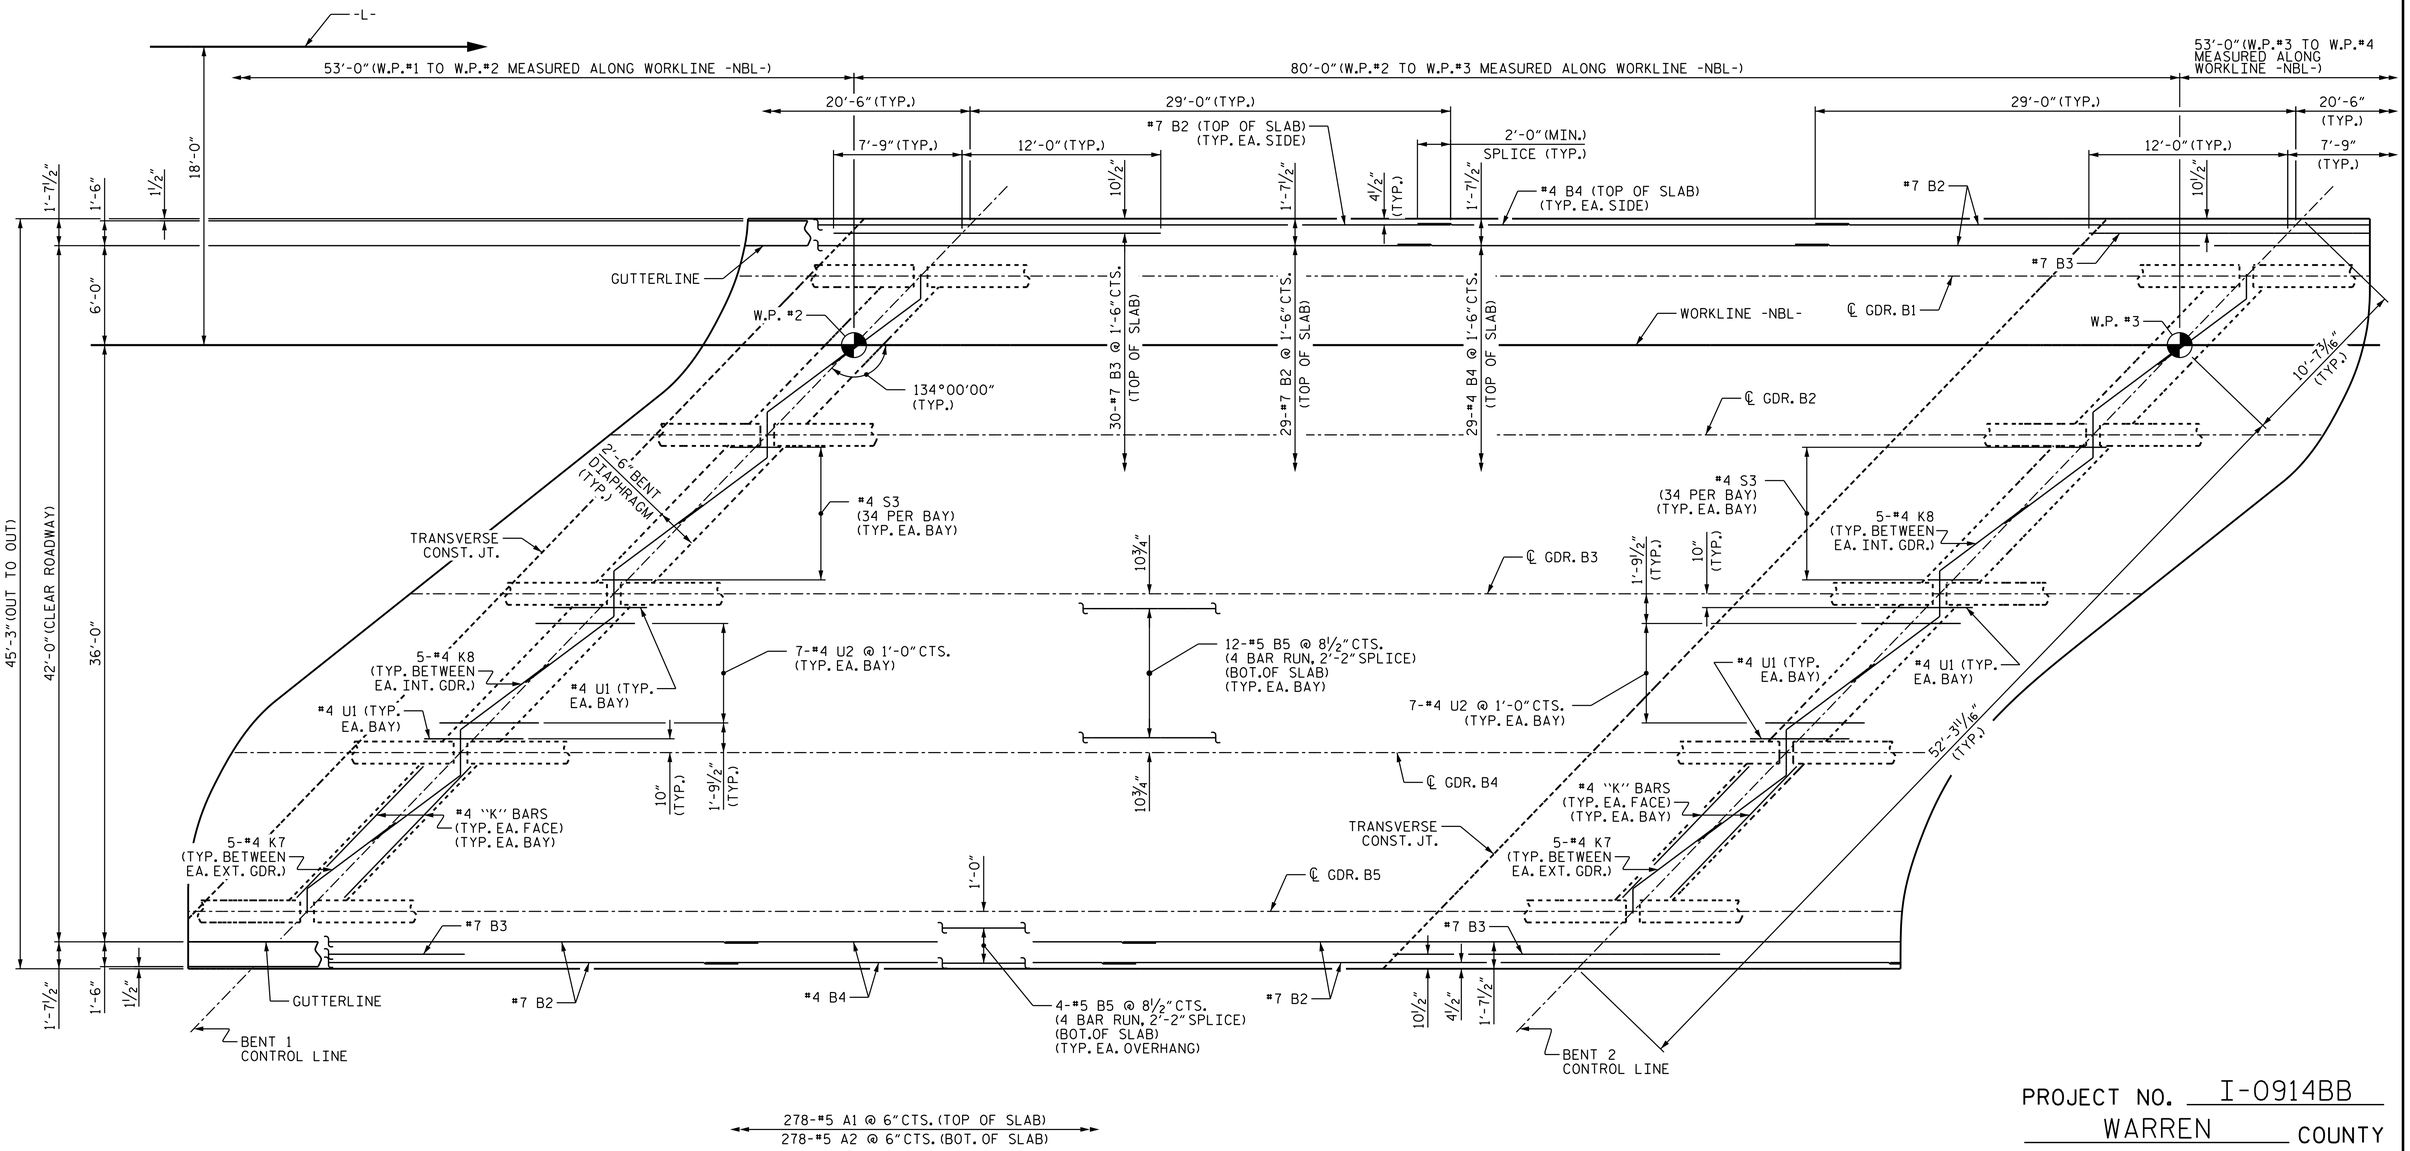

PROJECT NO. I-0914BB

WARREN COUNTY

STATION: 197+54.33 -L-

SHEET 2 OF 3

PLAN OF SPAN B

FOR POUR SEQUENCE AND TRANSVERSE CONSTRUCTION JOINT DETAIL, SEE "SUPERSTRUCTURE BILL OF MATERIAL" SHEET.

STATE OF NORTH CAROLINA
DEPARTMENT OF TRANSPORTATION
RALEIGH

SUPERSTRUCTURE

PLAN OF SPAN B

(NORTHBOUND LANE)

REVISIONS						SHEET NO.
NO.	BY:	DATE:	NO.	BY:	DATE:	S-44
1			3			TOTAL SHEETS
2			4			72

PLANS PREPARED BY:
Hatch Mott MacDonald
PO Box 700 Fuquay-Varina, NC 27526 (919) 552-2253 www.hatchmott.com
LICENSE NO. F-0669

NORTH CAROLINA PROFESSIONAL SEAL 20532 ENGINEER JOHN E. MONDOLFI
9FD2B1FC2FB4D6... 10/17/2014

DRAWN BY:	J. T. WILLIAMS	DATE:	3-2014
CHECKED BY:	J. E. MONDOLFI	DATE:	3-2014
DESIGN ENGINEER OF RECORD:	J. E. MONDOLFI	DATE:	3-2014

w:\157077
R:\Structures_NBL\I0914BB_SMU_PS_NBL_02.dgn
9/11/2014 2:04:22 PM