DocuSign Envelope ID: 3F424BAB-583E-431A-81CE-1B677A5ACEC2

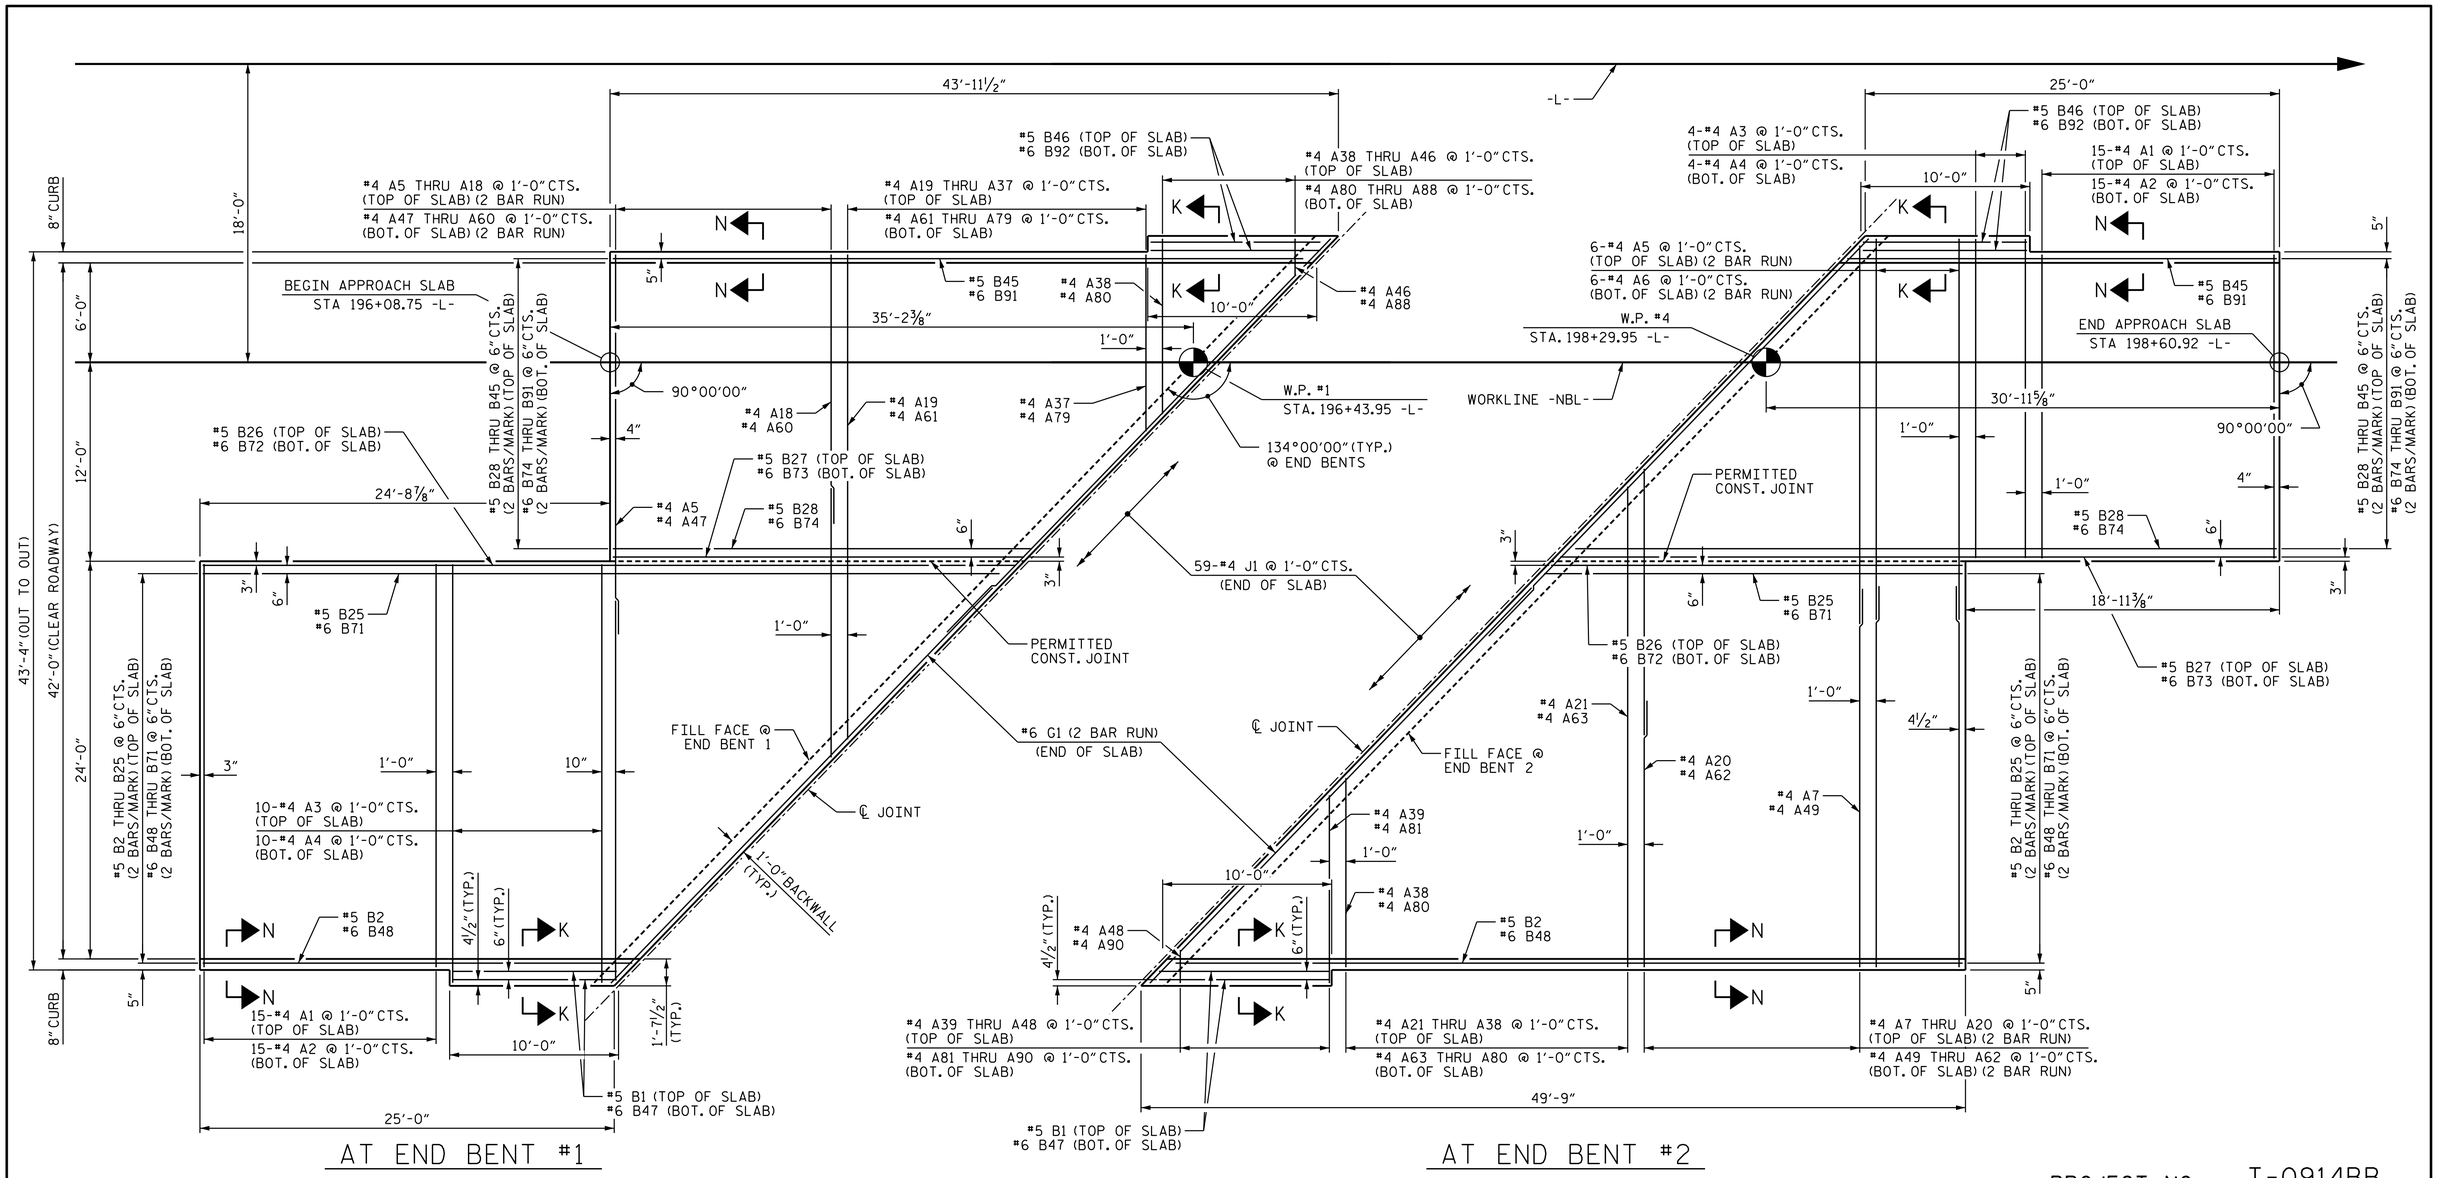

PROJECT NO. I-0914BB

WARREN COUNTY

STATION: 197+54.33 -L-

SHEET 1 OF 4

PLAN OF APPROACH SLABS

NOTES: DIMENSIONS SHOWN ARE TYPICAL FOR BOTH APPROACH SLABS EXCEPT AS NOTED OTHERWISE.

FOR SECTIONS K-K & N-N, SEE SHEET 2 OF 4.

FOR BARRIER RAIL REINFORCEMENT, SEE SHEET 3 OF 4.

SPLICE LENGTHS		
BAR SIZE	EPOXY COATED	UNCOATED
#4	2'-0"	1'-9"
#5	2'-6"	2'-2"
#6	3'-10"	2'-7"

STATE OF NORTH CAROLINA
DEPARTMENT OF TRANSPORTATION
RALEIGH

BRIDGE APPROACH SLAB FOR RIGID PAVEMENT

(NORTHBOUND LANE)

REVISIONS						
NO.	BY:	DATE:	NO.	BY:	DATE:	
1			3			
2			4			

SHEET NO. S-69

TOTAL SHEETS 72

PLANS PREPARED BY:
Hatch Mott MacDonald
PO Box 700
Fuquay-Varina, NC 27526
(919) 552-2253
www.hatchmott.com
LICENSE NO. F-0669

NORTH CAROLINA PROFESSIONAL SEAL 20532 ENGINEER
J. E. MONDOLFI
9FD29B1FC2FB4D0 10/17/2014

DRAWN BY: J. T. WILLIAMS DATE: 7-2014
CHECKED BY: J. E. MONDOLFI DATE: 7-2014
DESIGN ENGINEER OF RECORD: J. E. MONDOLFI DATE: 7-2014

w:\157077
R:\Structures_NBL\I0914BB_SMU_AS_NBL_02.dgn
9/11/2014 2:05:56 PM