DocuSign Envelope ID: 3F424BAB-583E-431A-81CE-1B677A5ACEC2

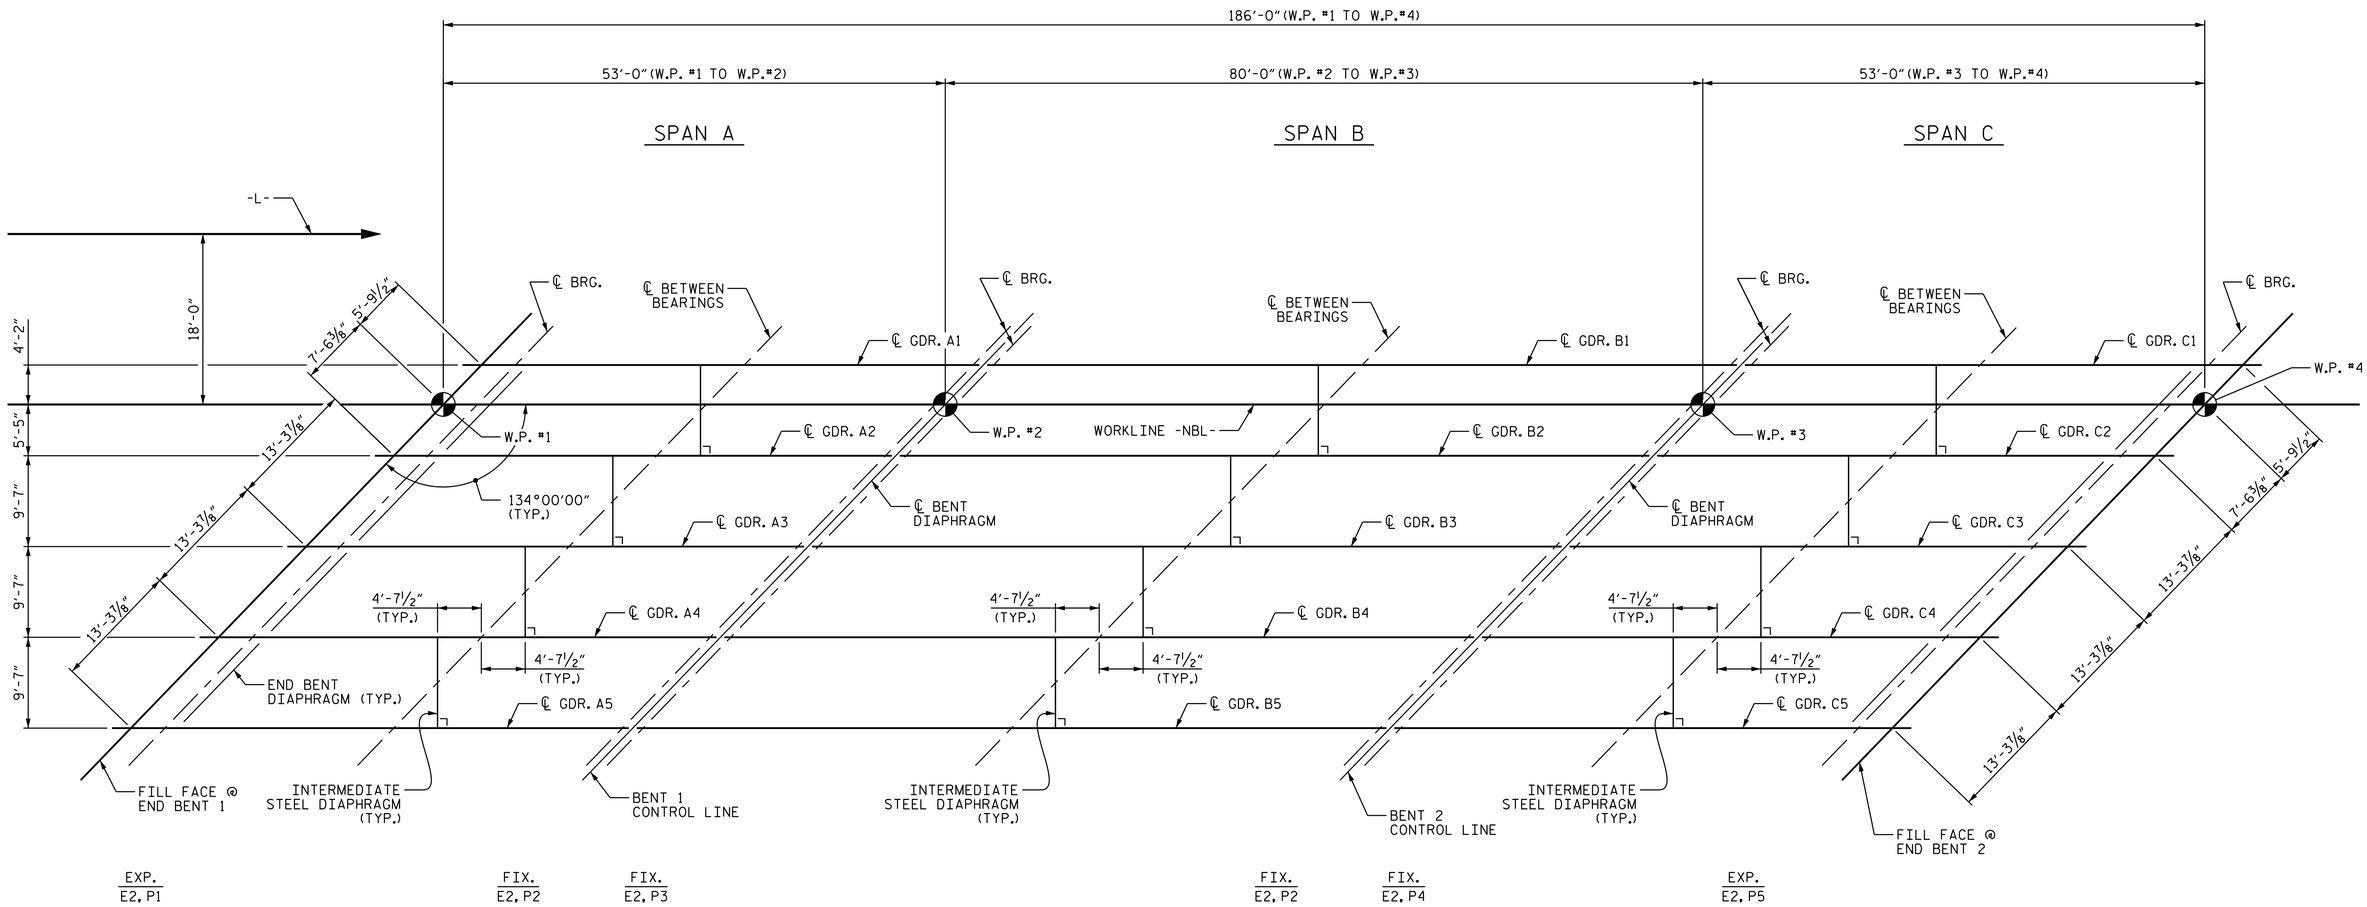

FRAMING PLAN

PROJECT NO. I-0914BB

WARREN COUNTY

STATION: 197+54.33

STATE OF NORTH CAROLINA
DEPARTMENT OF TRANSPORTATION
RALEIGH

SUPERSTRUCTURE

FRAMING PLAN

(NORTHBOUND LANE)

REVISIONS						SHEET NO.
NO.	BY:	DATE:	NO.	BY:	DATE:	S-46
1			3			TOTAL SHEETS
2			4			72

PLANS PREPARED BY:
Hatch Mott MacDonald
PO Box 700
Fuquay-Varina, NC 27526
(919) 552-2253
www.hatchmott.com
LICENSE NO. F-0669

NORTH CAROLINA PROFESSIONAL SEAL 20532 ENGINEER JOSEPH E. MONDOLFI
9FD29B1FC2FB4D9...10/17/2014

DRAWN BY: J. T. WILLIAMS DATE: 4-2014
CHECKED BY: J. E. MONDOLFI DATE: 4-2014
DESIGN ENGINEER OF RECORD: J. E. MONDOLFI DATE: 4-2014

w1157077
R:\Structures_NBL\I0914BB_SMU_FP_NBL_02.dgn
10/16/2014 9:40:30 AM