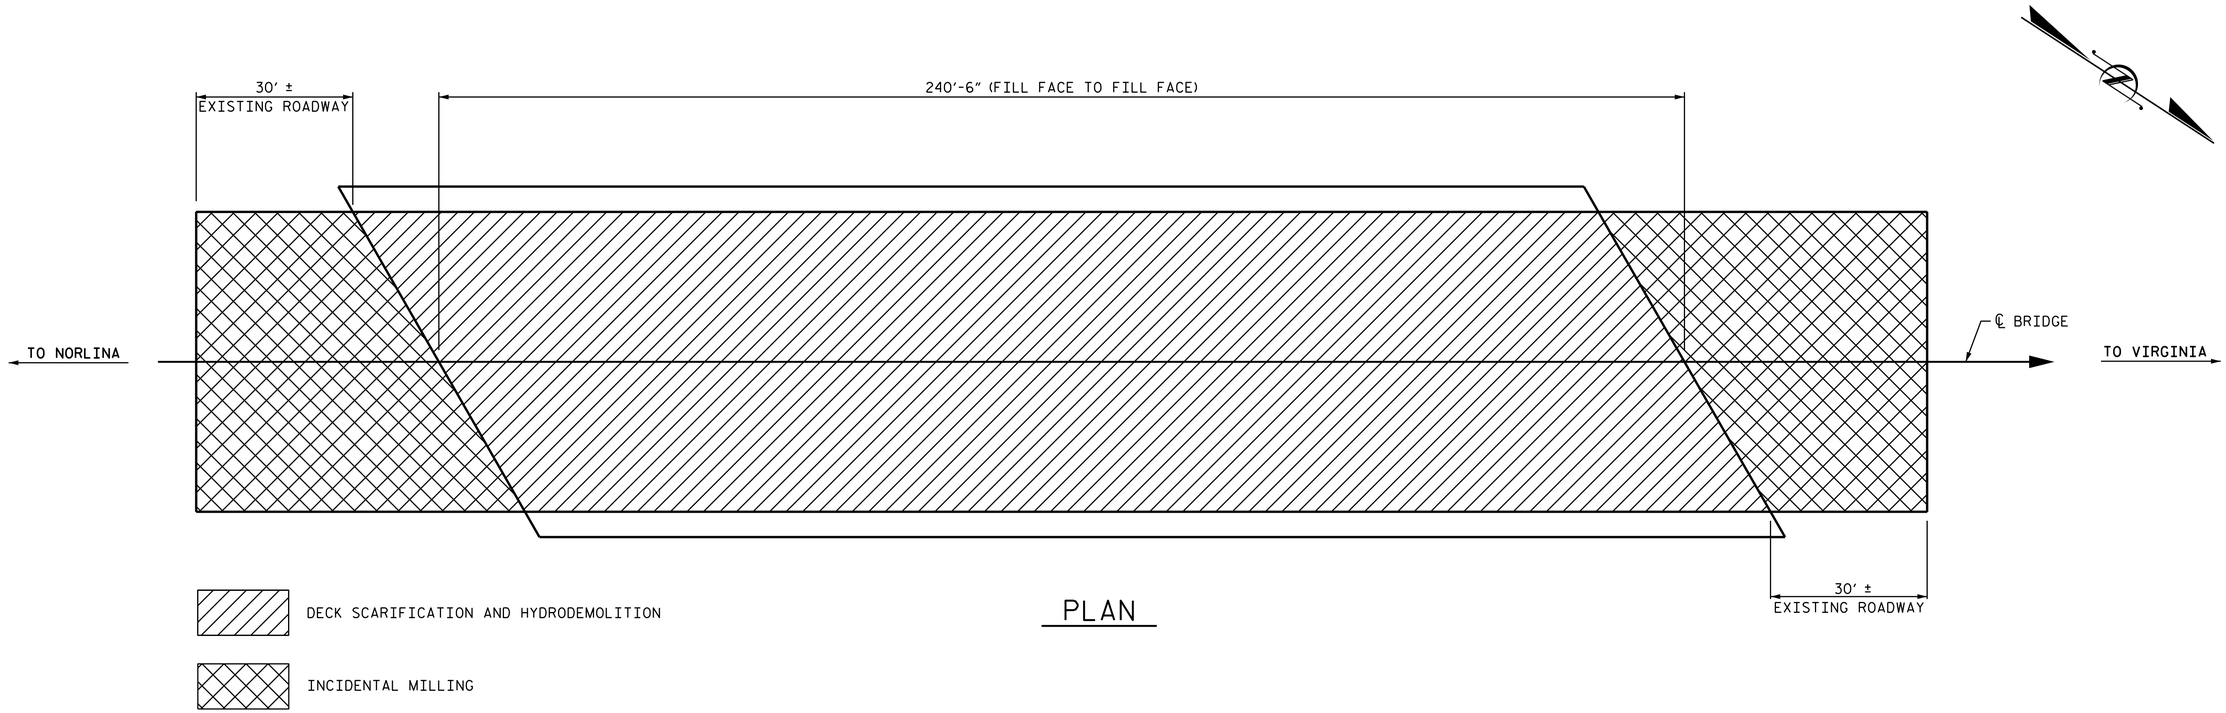

PLAN

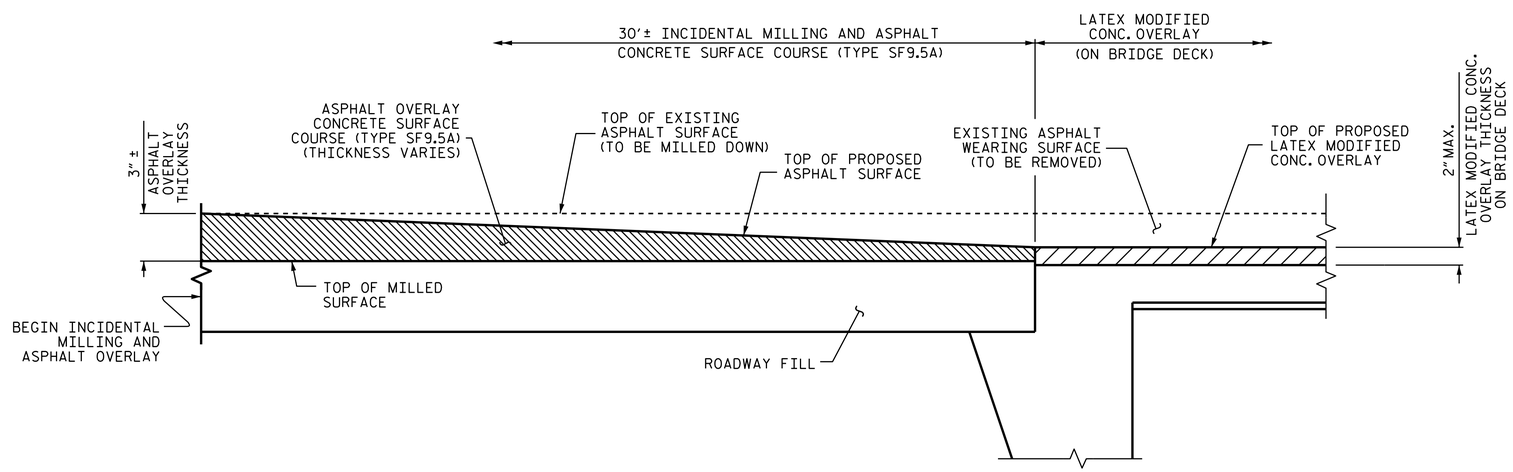

INCIDENTAL MILLING AND ASPHALT OVERLAY THICKNESS DETAIL

PROJECT NO. I-0914BB

WARREN COUNTY

BRIDGE NO.: 2

STATE OF NORTH CAROLINA
DEPARTMENT OF TRANSPORTATION
RALEIGH

SURFACE PREPARATION PLAN & DETAILS

NORTH CAROLINA PROFESSIONAL SEAL 16301 ENGINEER TING HSIUNG FANG

DocuSigned by: Ting H. Fang
E72088400977435...
12/18/2014

REVISIONS						SHEET NO.
NO.	BY:	DATE:	NO.	BY:	DATE:	SP-3
1			3			TOTAL SHEETS
2			4			28

DRAWN BY : T. KIRSCHBAUM DATE : 11/2013
CHECKED BY : E.I. OMILE DATE : 2/21/14

17-DEC-2014 10:05
K:\TIPProjects-I\I0914BB\Structures\Preservation\FinalPlans\bdg02_prep_planf.dgn
ttfang