PROJ. REFERENCE NO.	SHEET NO.
B-4722B	TMP-6

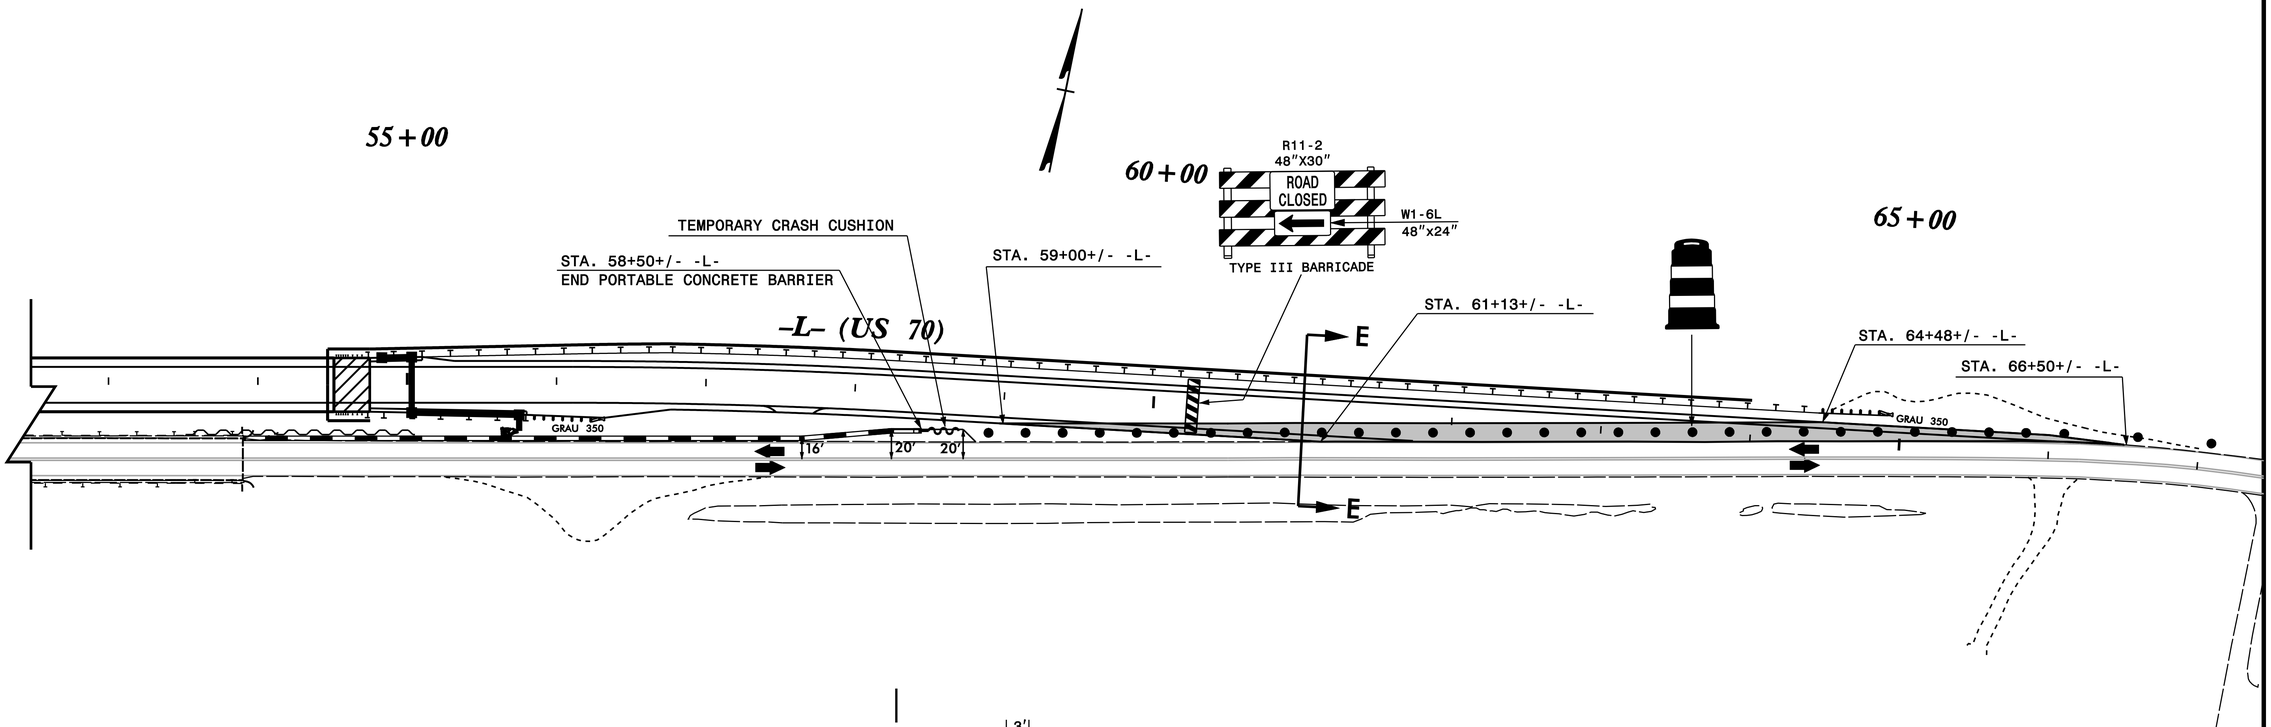

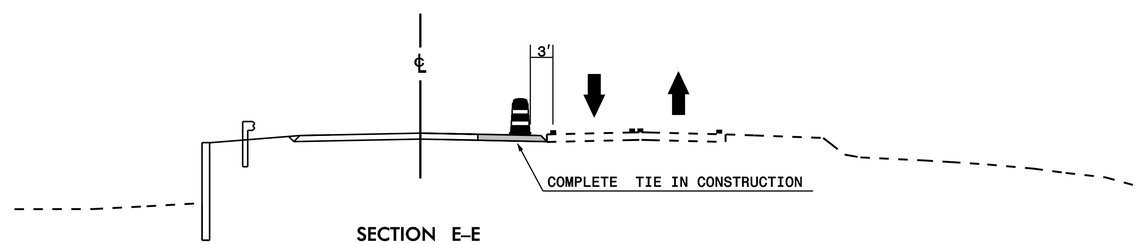

SECTION E–E
STA. 61+00+/- -L-

PLAN PREPARED IN THE OFFICE OF:

PROGRESSIVE DESIGN GROUP, INC.

ENGINEERS • CONSULTANTS

APPROVED: DocuSigned by: Tim Arey F4F4F1B0C4B4B8F... DATE: 12/4/2014

SEAL

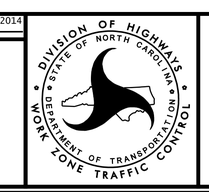

TRANSPORTATION MANAGEMENT PLAN
PHASE I DETAILS