| PROJECT REFERENCE NO. | SHEET NO. |
|---|---|
| B-4722B | U0-4 |

# UTILITIES BY OTHERS

NOTE:
ALL PROPOSED UTILITY WORK SHOWN ON THIS SHEET WILL BE DONE BY OTHERS. NO PAYMENT WILL BE MADE TO THE CONTRACTOR FOR PROPOSED UTILITY WORK SHOWN ON THIS SHEET.

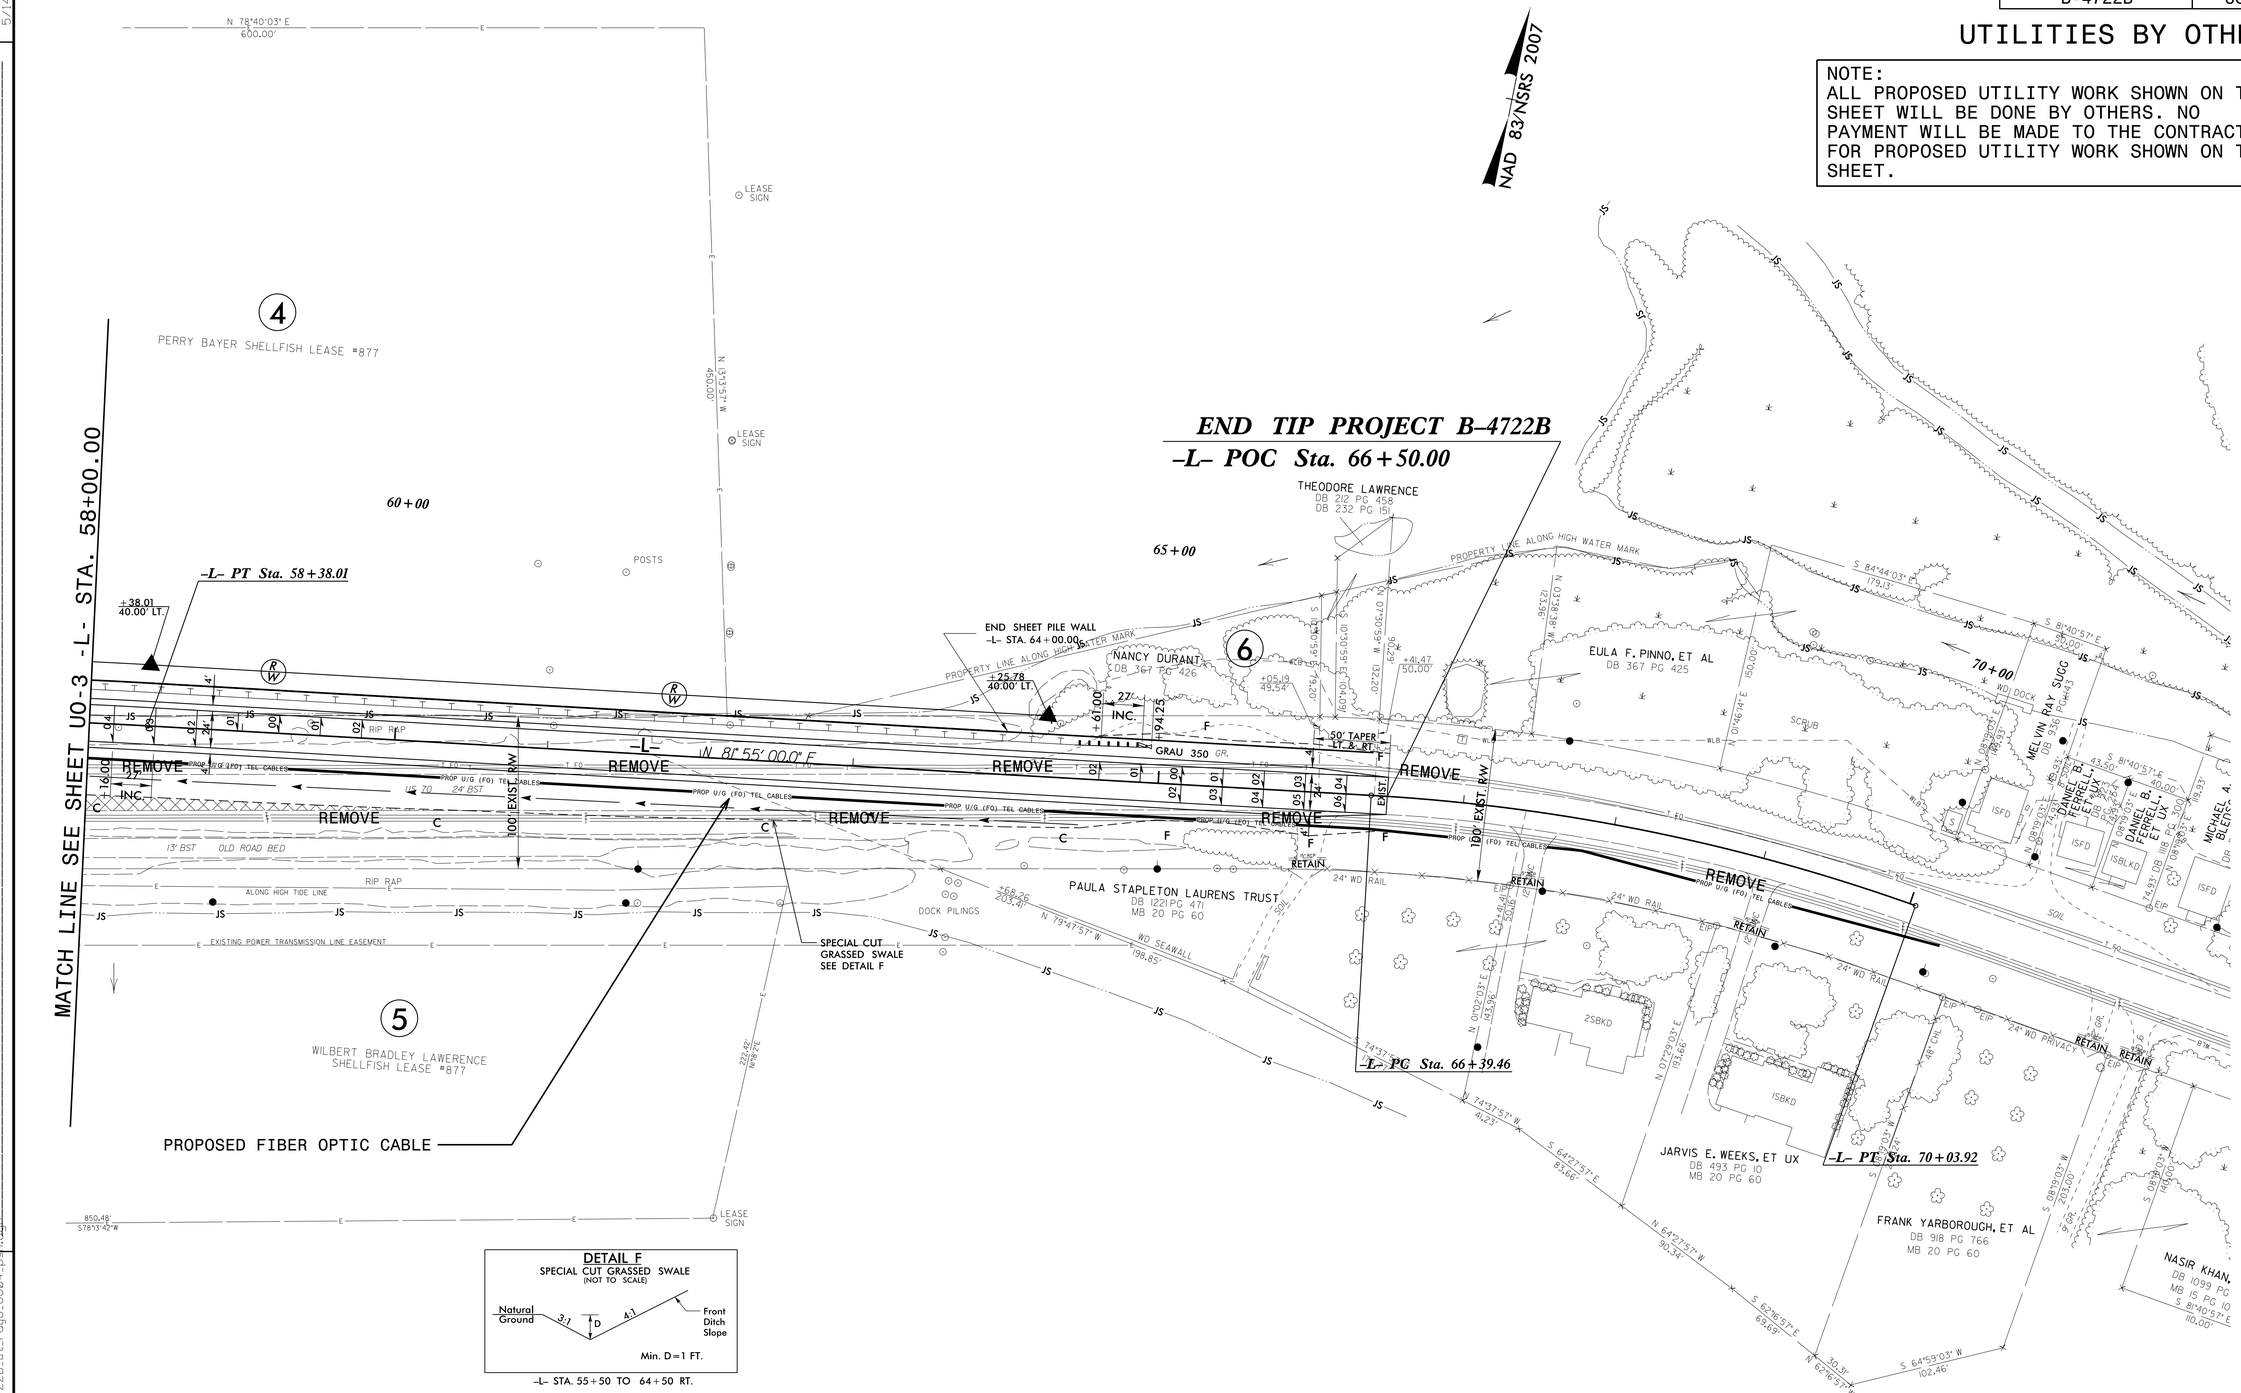


## DETAIL F

SPECIAL CUT GRASSED SWALE
(NOT TO SCALE)




-L- STA. 55+50 TO 64+50 RT.

-L-

| PI Sta 57+24.59 | PI Sta 68+22.94 |
|---|---|
| △ = 3° 15' 00.0" (RT) | △ = 16° 24' 03.3" (RT) |
| D = 1° 25' 56.6" | D = 4° 30' 00.5" |
| L = 226.89' | L = 364.45' |
| T = 113.48' | T = 183.48' |
| R = 4,000.00' | R = 1,273.20' |

## NOTES

1) FOR -L- PROFILE, SEE SHEETS 7 AND 8

REVISIONS

5/14/99

15-JAN-2015 07:47
Engineering\UO\Proj\B-4722B_ut_rdy6_U004_psh.dgn