| PROJECT REFERENCE NO. | SHEET NO. |
|---|---|
| B-4722B | U0-2 |

# UTILITIES BY OTHERS

NOTE:
ALL PROPOSED UTILITY WORK SHOWN ON THIS SHEET WILL BE DONE BY OTHERS. NO PAYMENT WILL BE MADE TO THE CONTRACTOR FOR PROPOSED UTILITY WORK SHOWN ON THIS SHEET.

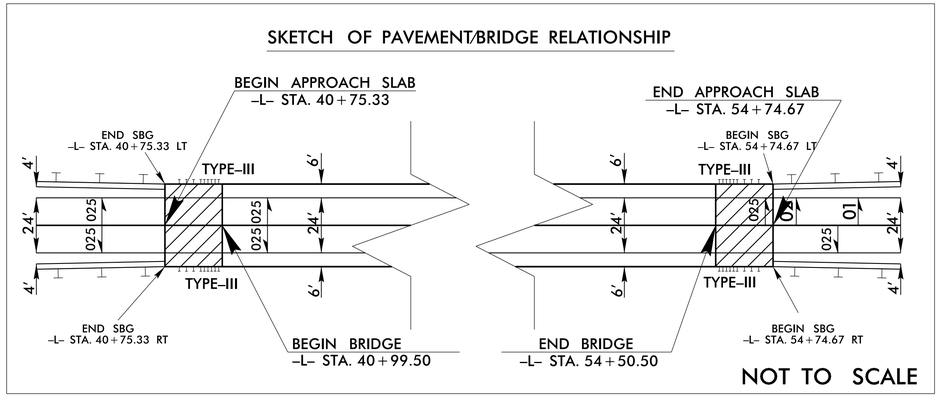


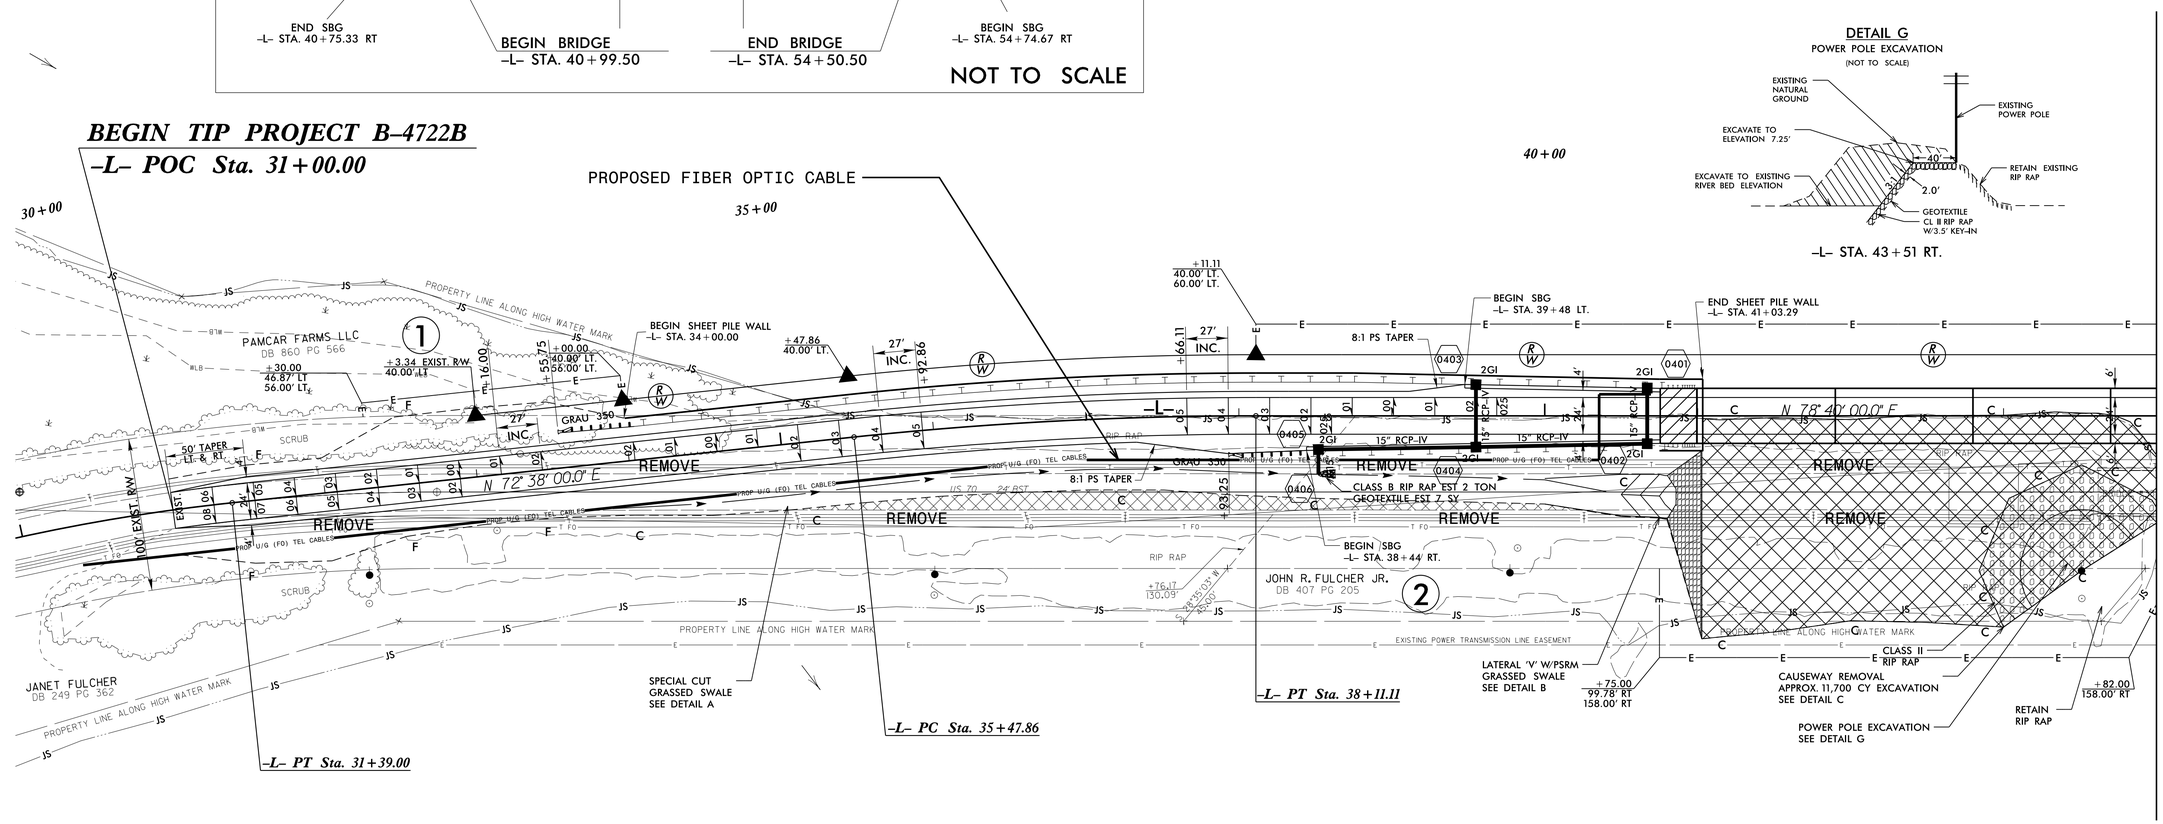





| –L– | |
|---|---|
| PI Sta 29+39.23 | PI Sta 36+79.61 |
| △ = 18° 07' 56.7" (RT) | △ = 6° 02' 00.0" (RT) |
| D = 4° 30' 00.5" | D = 2° 17' 30.6" |
| L = 402.93' | L = 263.25' |
| T = 203.16' | T = 131.75' |
| R = 1,273.20' | R = 2,500.00' |

PAVEMENT REMOVAL

NOTES

1) FOR –L– PROFILE, SEE SHEET 7
2) FOR STRUCTURE PLANS, SEE SHEETS S–1 TO S–45
3) PROPOSED INTERIOR BENT LOCATIONS ARE APPROXIMATE, SEE STRUCTURE PLANS

REVISIONS

5/14/99

15-JAN-2015 07:40
Engineering\UTILITIES\B-4722B_ut_rdy4_U002.psm.dgn
ss5\SUPERNOTESSS