09/08/99

TIP PROJECT: B-4722B

See Sheet 1-A For Index of Sheets
See Sheet 1-B For Conventional Symbols

| T.I.P. NO. | SHEET NO. |
|---|---|
| B–4722B | UO–1 |

STATE OF NORTH CAROLINA
DIVISION OF HIGHWAYS

# UTILITIES BY OTHERS PLANS
# CARTERET COUNTY

**LOCATION: BRIDGE NO. 33 OVER THE NORTH RIVER ON US 70**

**TYPE OF WORK: RELOCATION OF FIBER OPTIC CABLE**

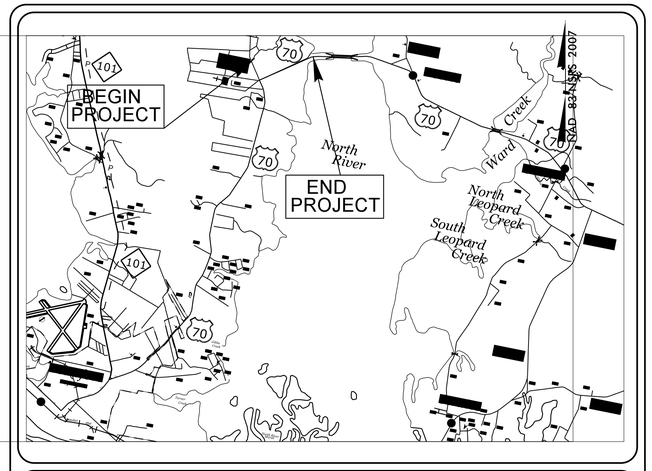


VICINITY MAP
NOT TO SCALE

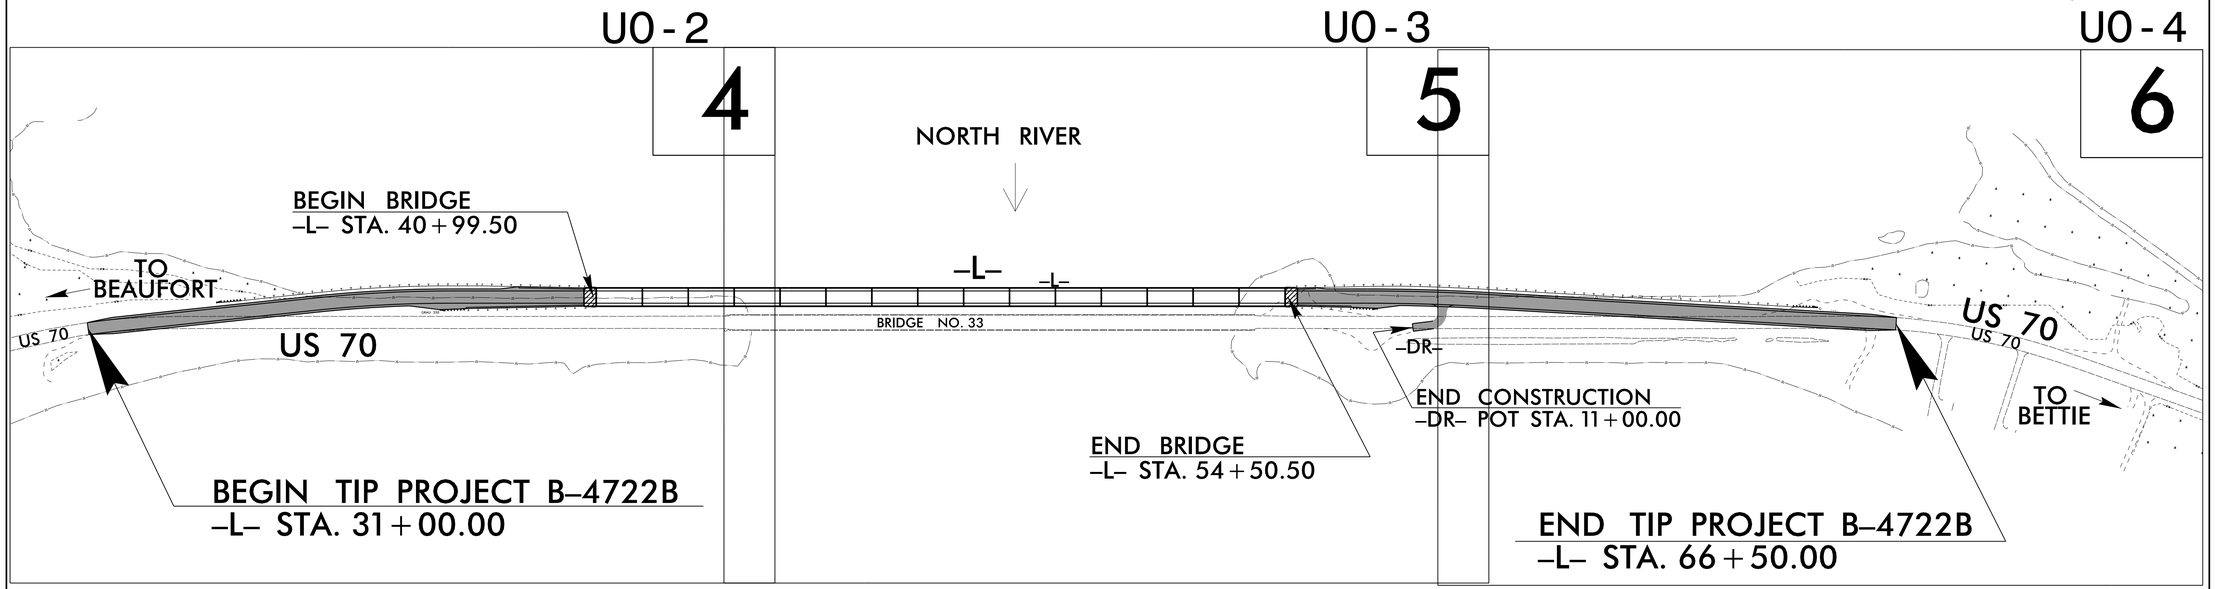


**GRAPHIC SCALES**

50 25 0 50 100
PLANS

50 25 0 50 100
PROFILE (HORIZONTAL)

10 5 0 10 20
PROFILE (VERTICAL)

**INDEX OF SHEETS**

| SHEET NO. | DESCRIPTION |
|---|---|
| UO–1 | TITLE SHEET |
| UO–2 THRU UO–4 | UTILITY BY OTHERS PLAN SHEETS |

**UTILITY OWNERS ON PROJECT**

(A) DUKE PROGRESS
(B) CENTURY LINK


PREPARED IN THE OFFICE OF:
DIVISION OF HIGHWAYS
UTILITIES UNIT
UTILITIES ENGINEERING
1555 MAIL SERVICES CENTER
RALEIGH NC 27699–1555
PHONE (919) 707–6690
FAX (919) 250–4151

Roger Worthington, P.E. — UTILITIES SECTION ENGINEER
Corey Bousquet, P.E. — UTILITIES SQUAD LEADER PROJECT ENGINEER
Mariko Hafeez — UTILITIES PROJECT DESIGNER


15-JAN-2015 08:00
R:\Utilities\Engineering\UB0\Proj\B-4722B_ut_tsh_U001_psh.dgn
$$$$USERNAME$$$$