PROJECT REFERENCE NO.	SHEET NO.
B-3673	4

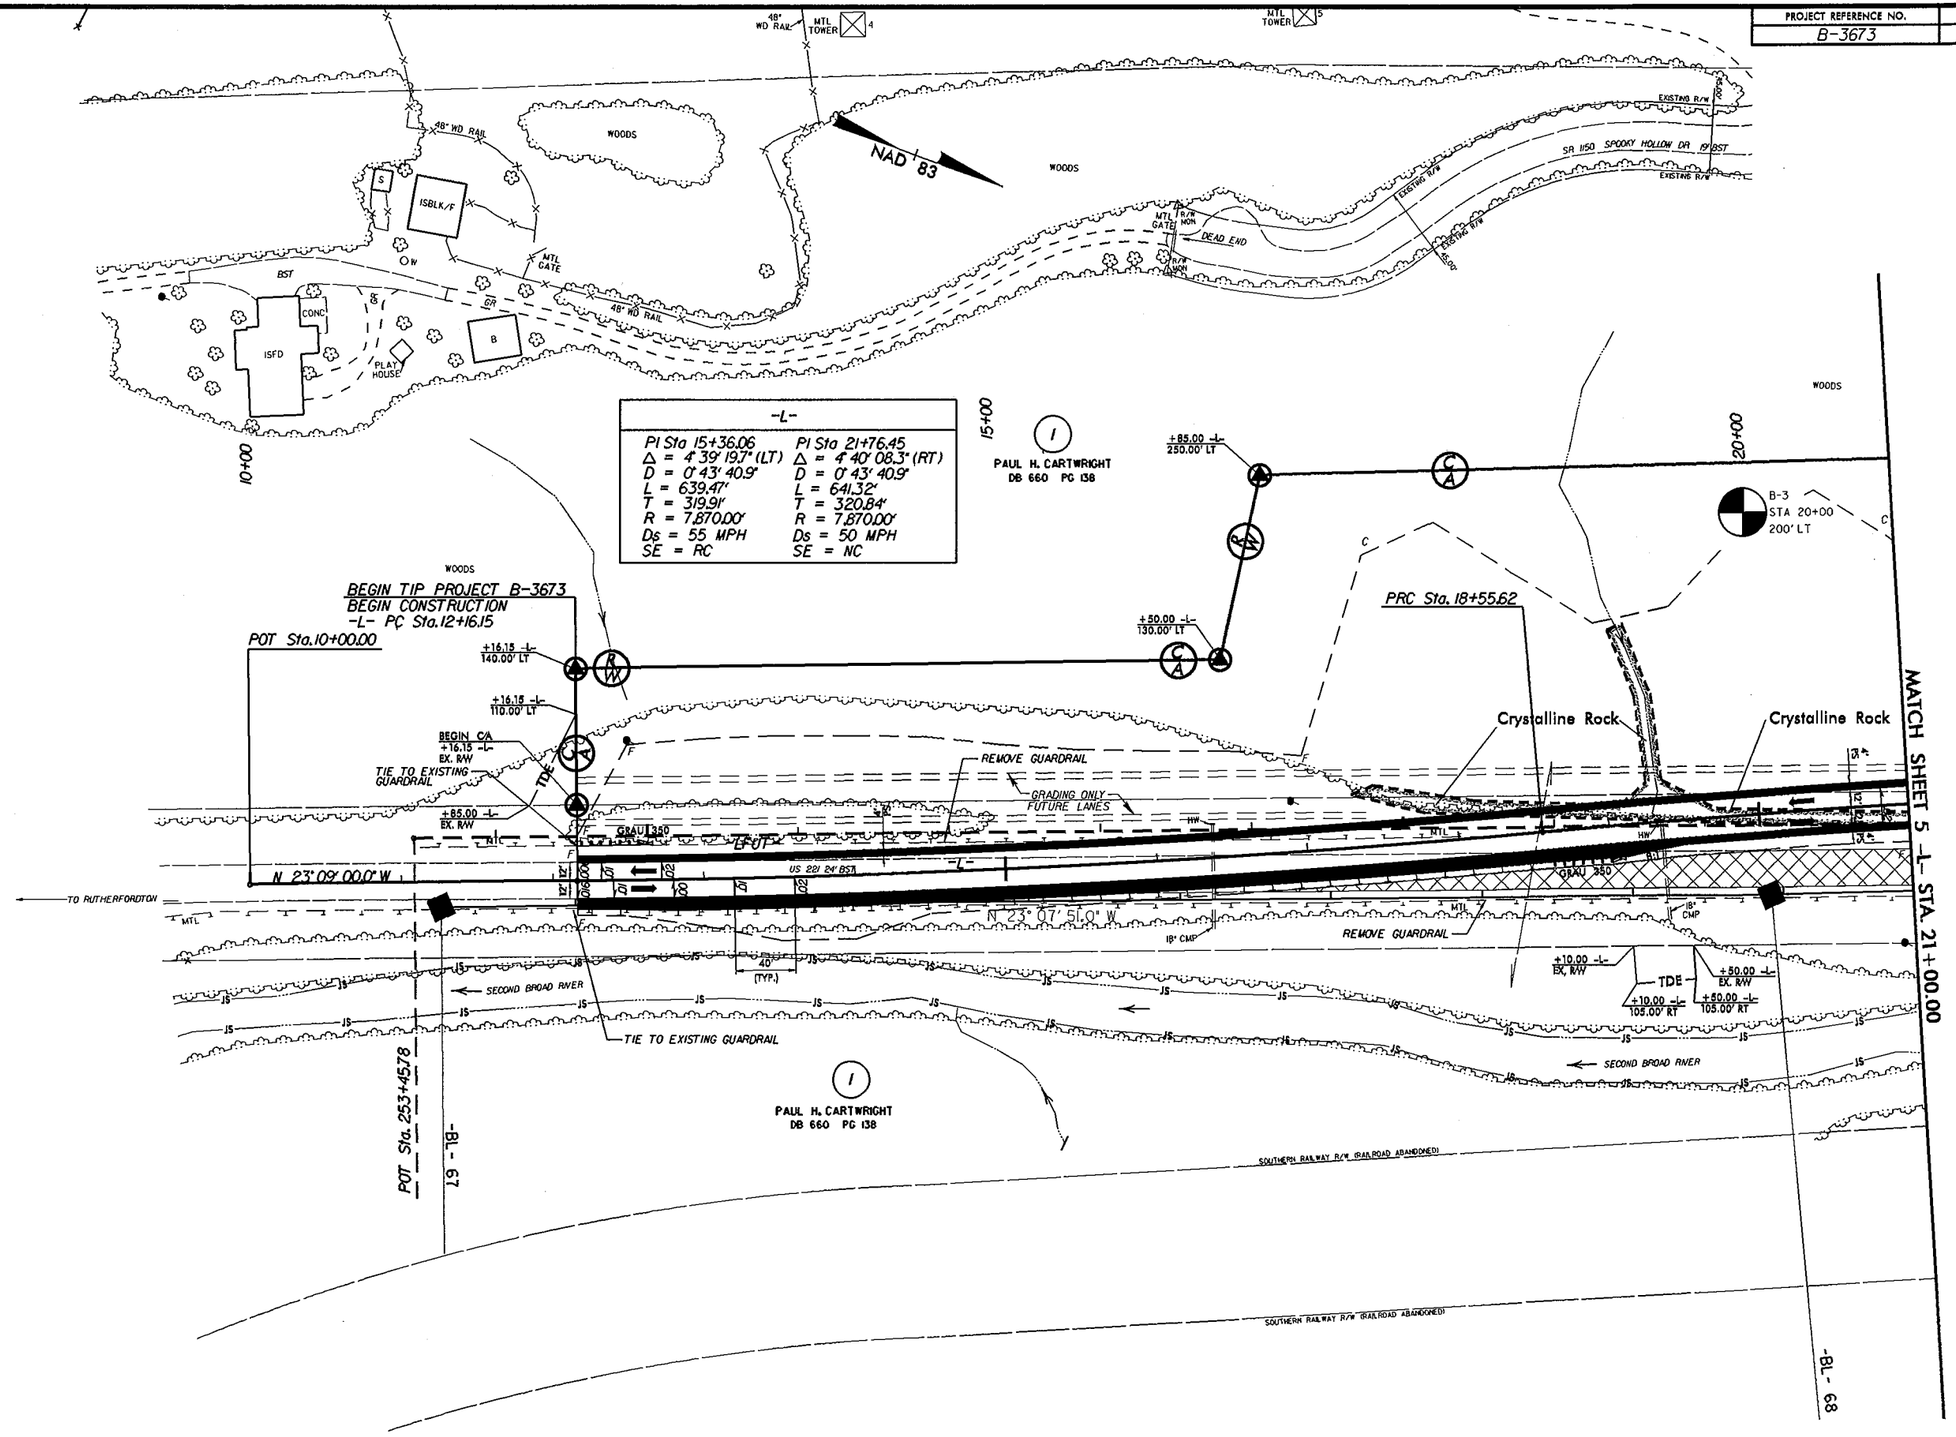

GFD = GEOTEXTILE FOR DRAINAGE

SEE SHEET 7 FOR -L- PROFILE

REVISIONS

8/17/99

20-FEB-2014 14:35
C:\GEOPROJECTS\ROADWAYS\B3673_GEO_RDWY_modifier\C400_GEOTECH\PlanP-of\B-3673_Geo_psh_04.dgn
dmmilton AT GEA25691