PROJECT REFERENCE NO.	SHEET NO.
B-5124	6
R/W SHEET NO.	
ROADWAY DESIGN ENGINEER	HYDRAULICS ENGINEER

NORTH CAROLINA PROFESSIONAL SEAL 025873 ENGINEER GARY R. LOVERING
Docusigned by: Gary Lovering
DFD76F34A6BD425... 1/29/2015

NORTH CAROLINA PROFESSIONAL SEAL 34364 ENGINEER TRENTON J. CORMIER
Docusigned by: TRENTON CORMIER
FA65D1F852C9424... 1/29/2015

NAD 83/NSRS 2007

SKETCH OF PAVEMENT/BRIDGE RELATIONSHIP

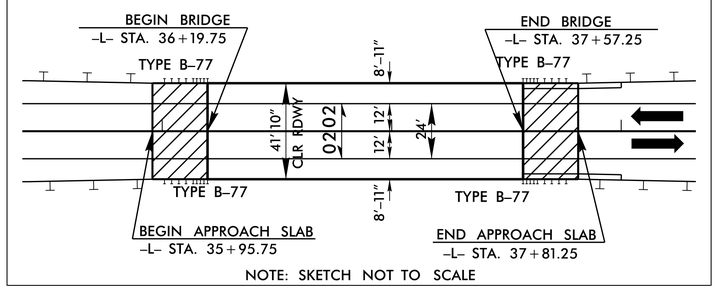

35 40 45

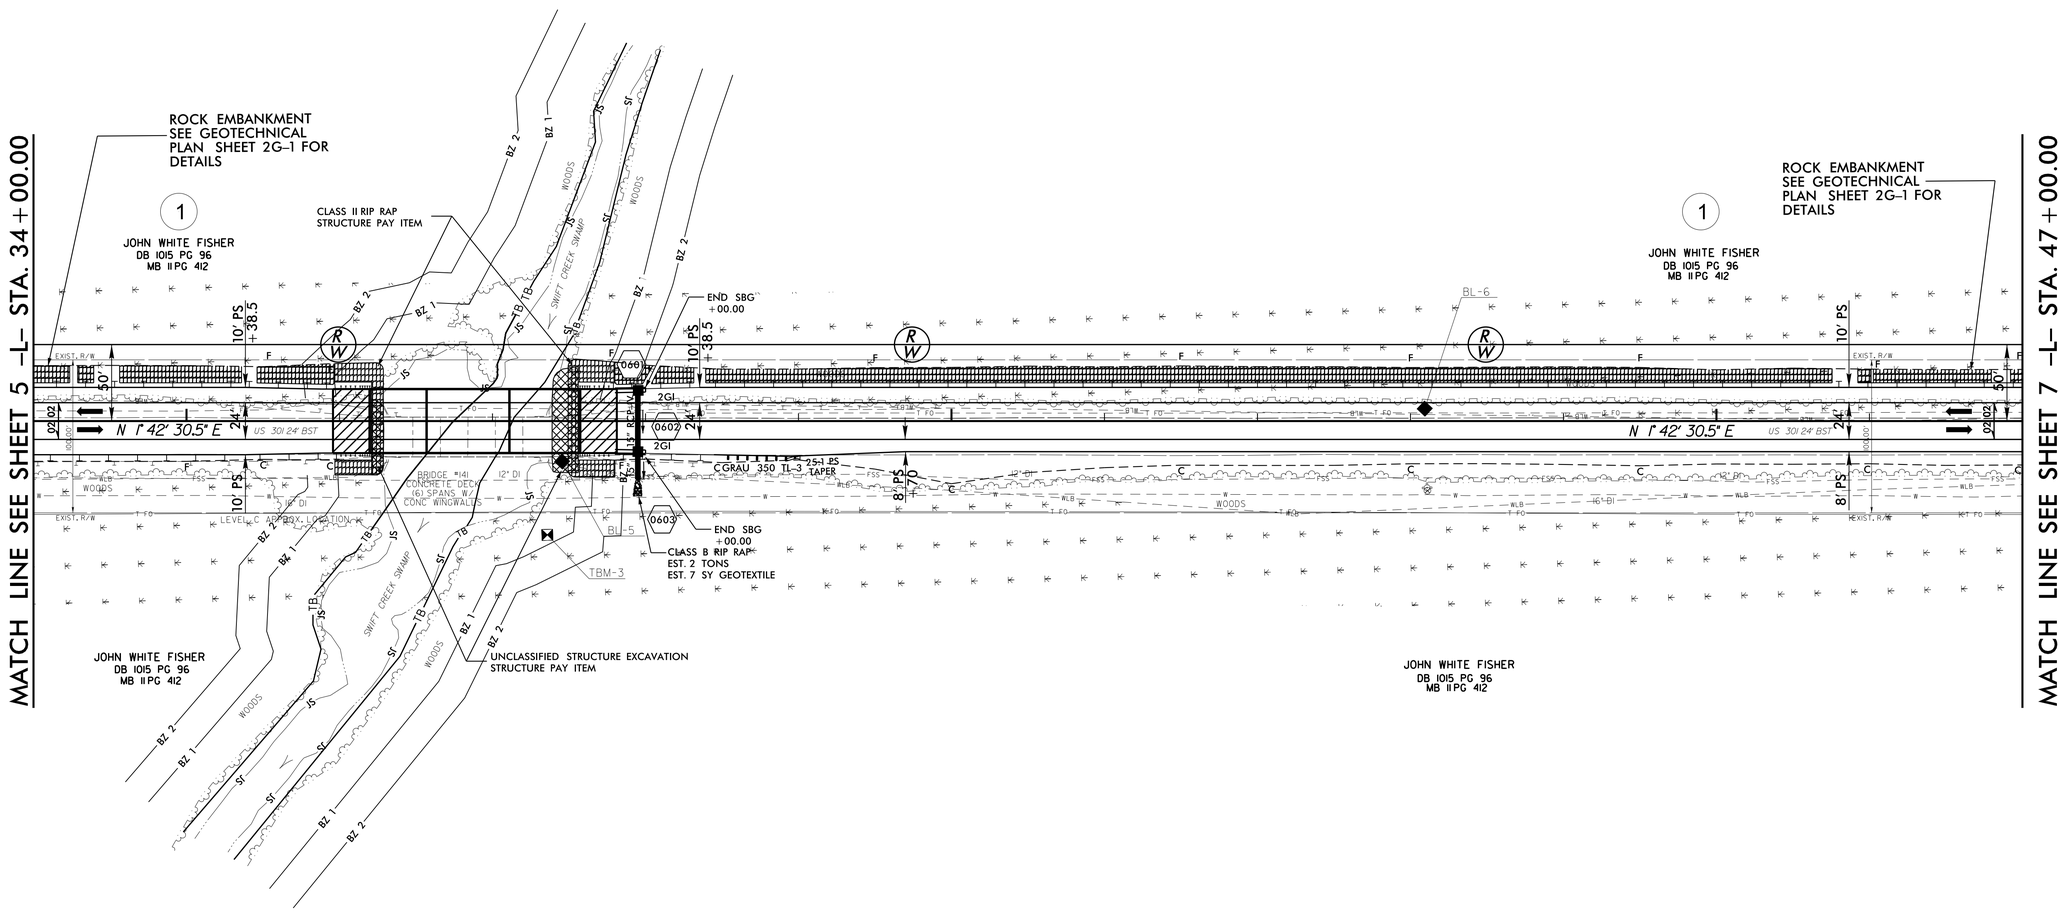

APPROACH SLAB

NOTES:
1) SEE SHEET 11 FOR -L- PROFILE
2) SEE SHEETS S2-001 THROUGH S2-024 FOR STRUCTURE PLANS

8/17/99

28-JAN-2015 14:43
R:\Roadway\Proj\B-5124_LR_PSH6.dgn
$$USERNAME$$