PROJECT REFERENCE NO.	SHEET NO.
B-5124	10

ROADWAY DESIGN ENGINEER
NORTH CAROLINA PROFESSIONAL SEAL 025873 ENGINEER GARY R. LOVERING
DocuSigned by: Gary Lovering
DFD76F34A68D425... 1/29/2015

HYDRAULICS ENGINEER
NORTH CAROLINA PROFESSIONAL SEAL 34364 ENGINEER TRENTON J. CROMMER
DocuSigned by: TRENTON CROMMER
FA85D1F852C9424... 1/29/2015

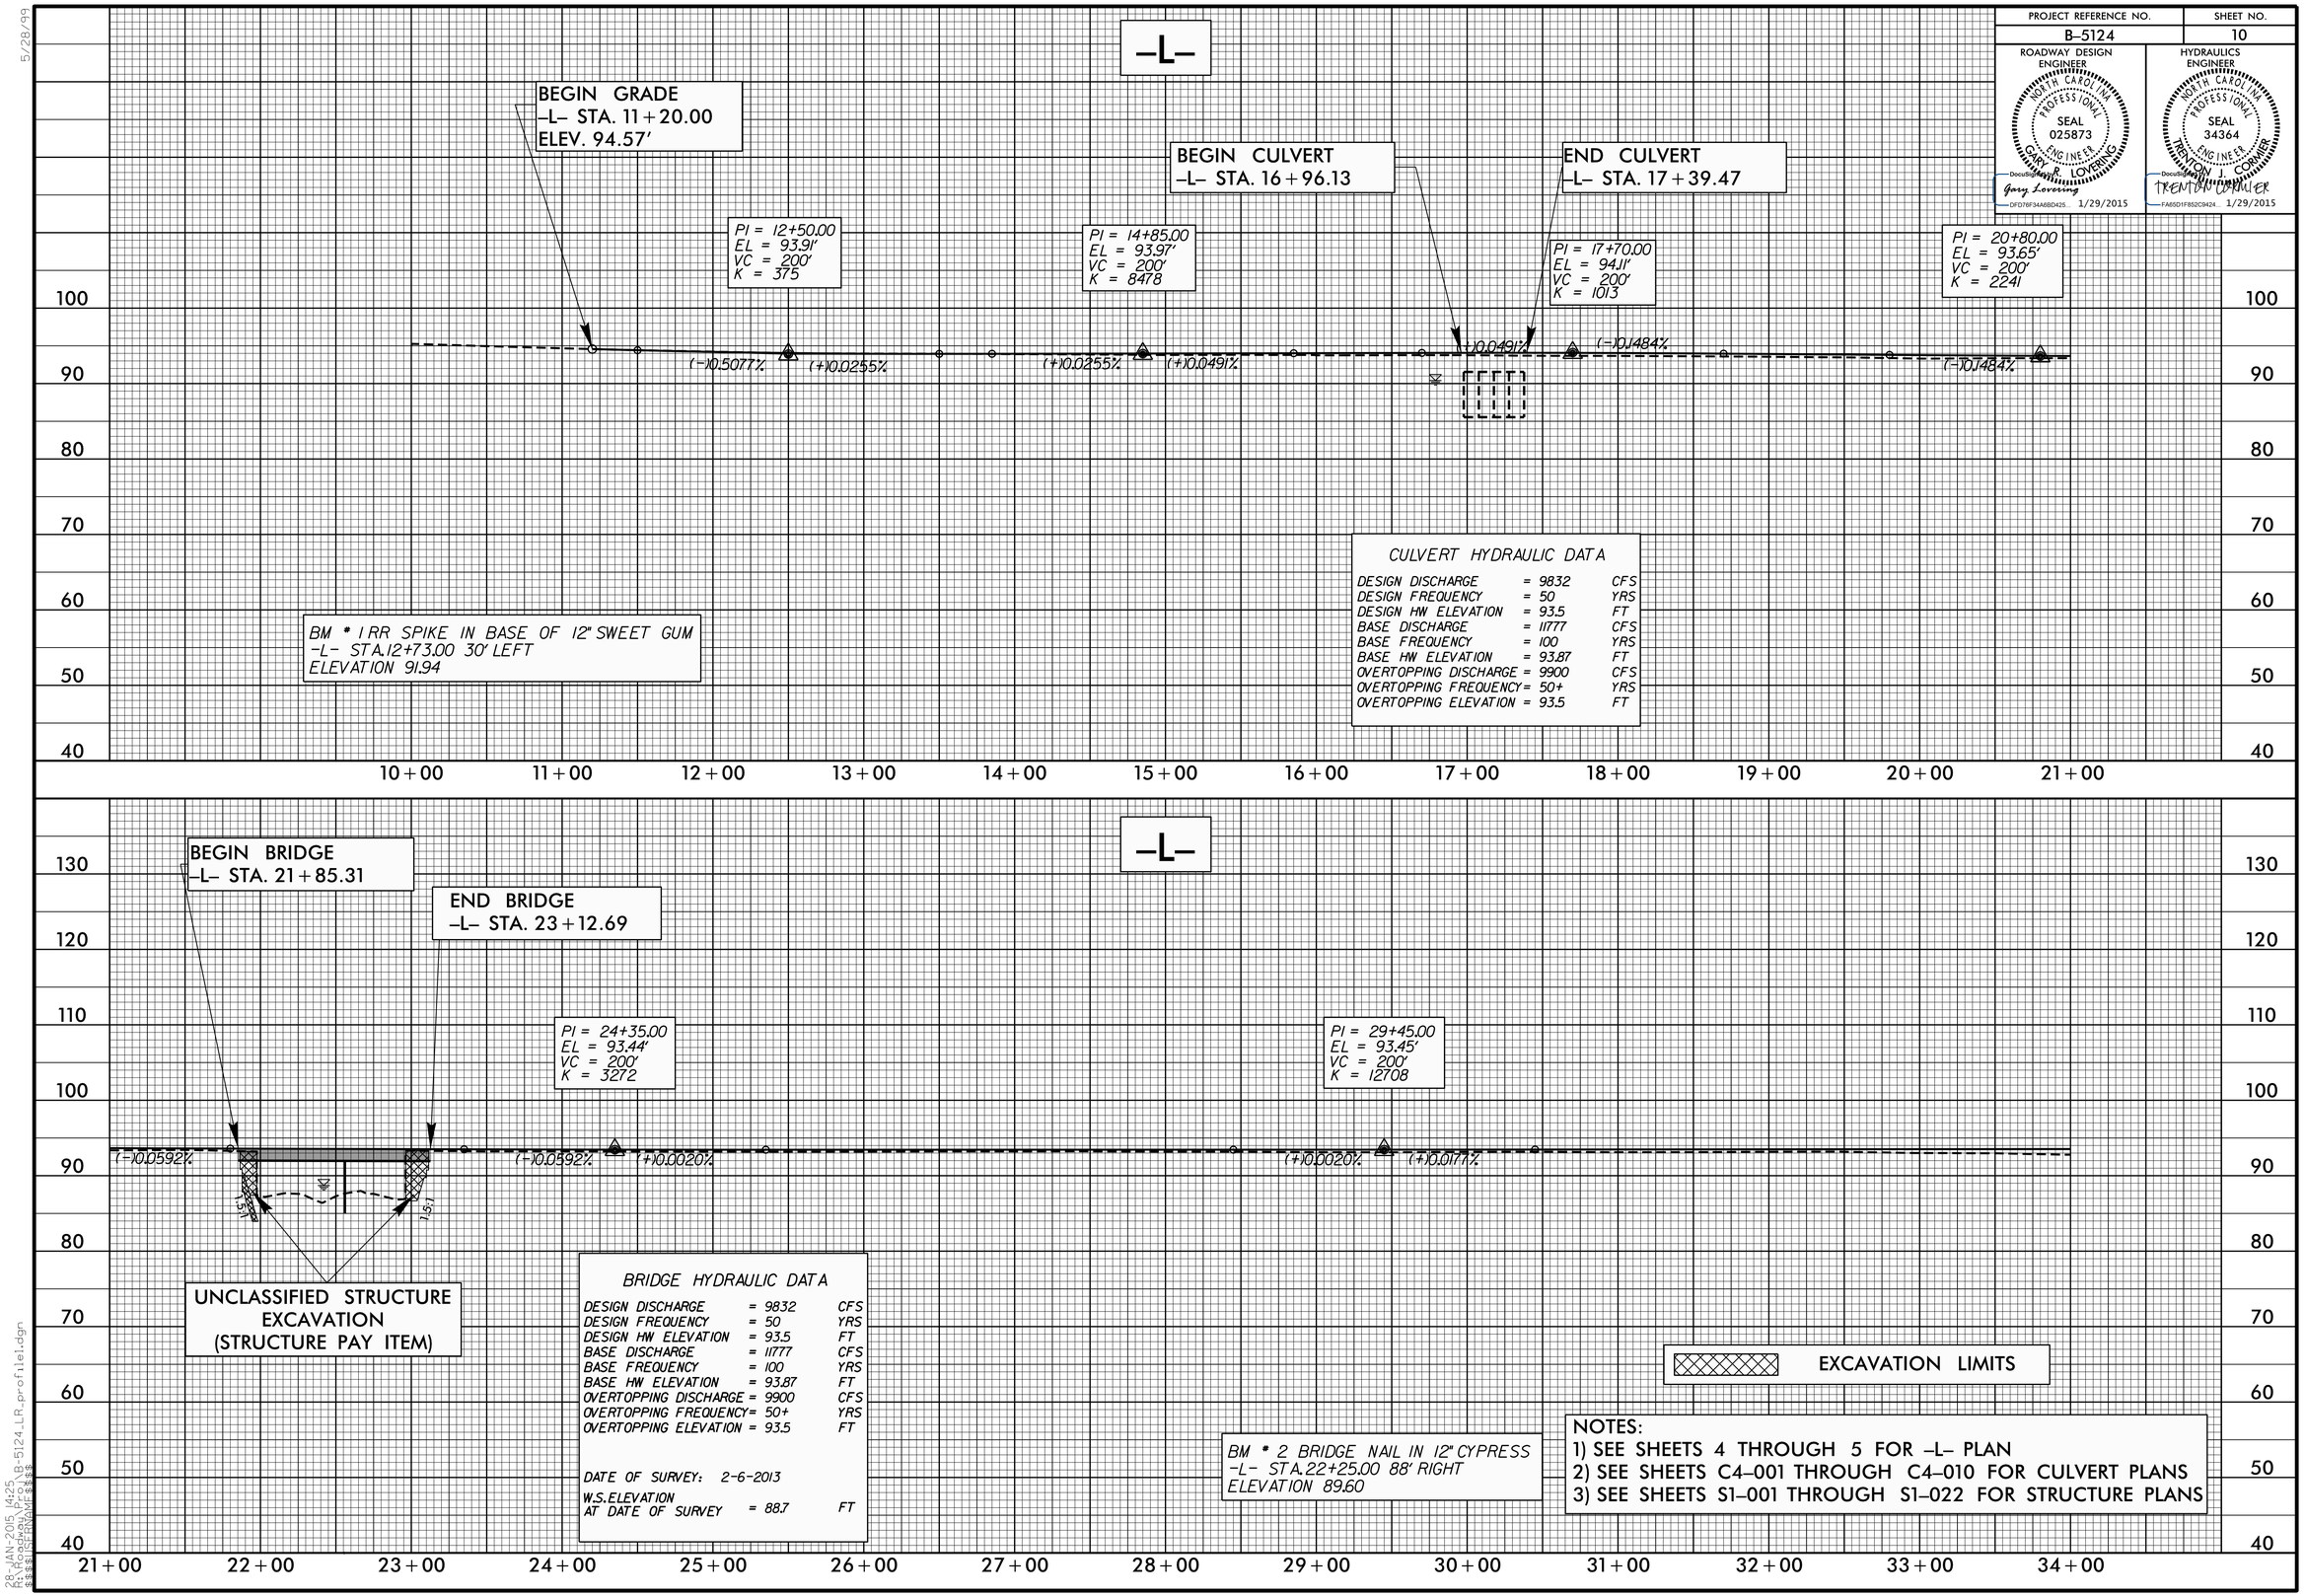

NOTES:
1) SEE SHEETS 4 THROUGH 5 FOR -L- PLAN
2) SEE SHEETS C4-001 THROUGH C4-010 FOR CULVERT PLANS
3) SEE SHEETS S1-001 THROUGH S1-022 FOR STRUCTURE PLANS

5/28/99

28-JAN-2015 14:25
R:\Roadway\Proj\B_5124_LR_profile1.dgn
$$$$USERNAME$$$$