PROJECT REFERENCE NO.	SHEET NO.
B-5124	8
R/W SHEET NO.	

ROADWAY DESIGN ENGINEER
NORTH CAROLINA PROFESSIONAL SEAL 025873 ENGINEER GARY R. LOVERING
Docusigned by: Gary Lovering
DFD76F34A6BD425... 1/29/2015

HYDRAULICS ENGINEER
NORTH CAROLINA PROFESSIONAL SEAL 34364 ENGINEER TRENTON J. CORMIER
Docusigned by: TRENTON CORMIER
FA65D1F852C9424... 1/29/2015

8/17/99

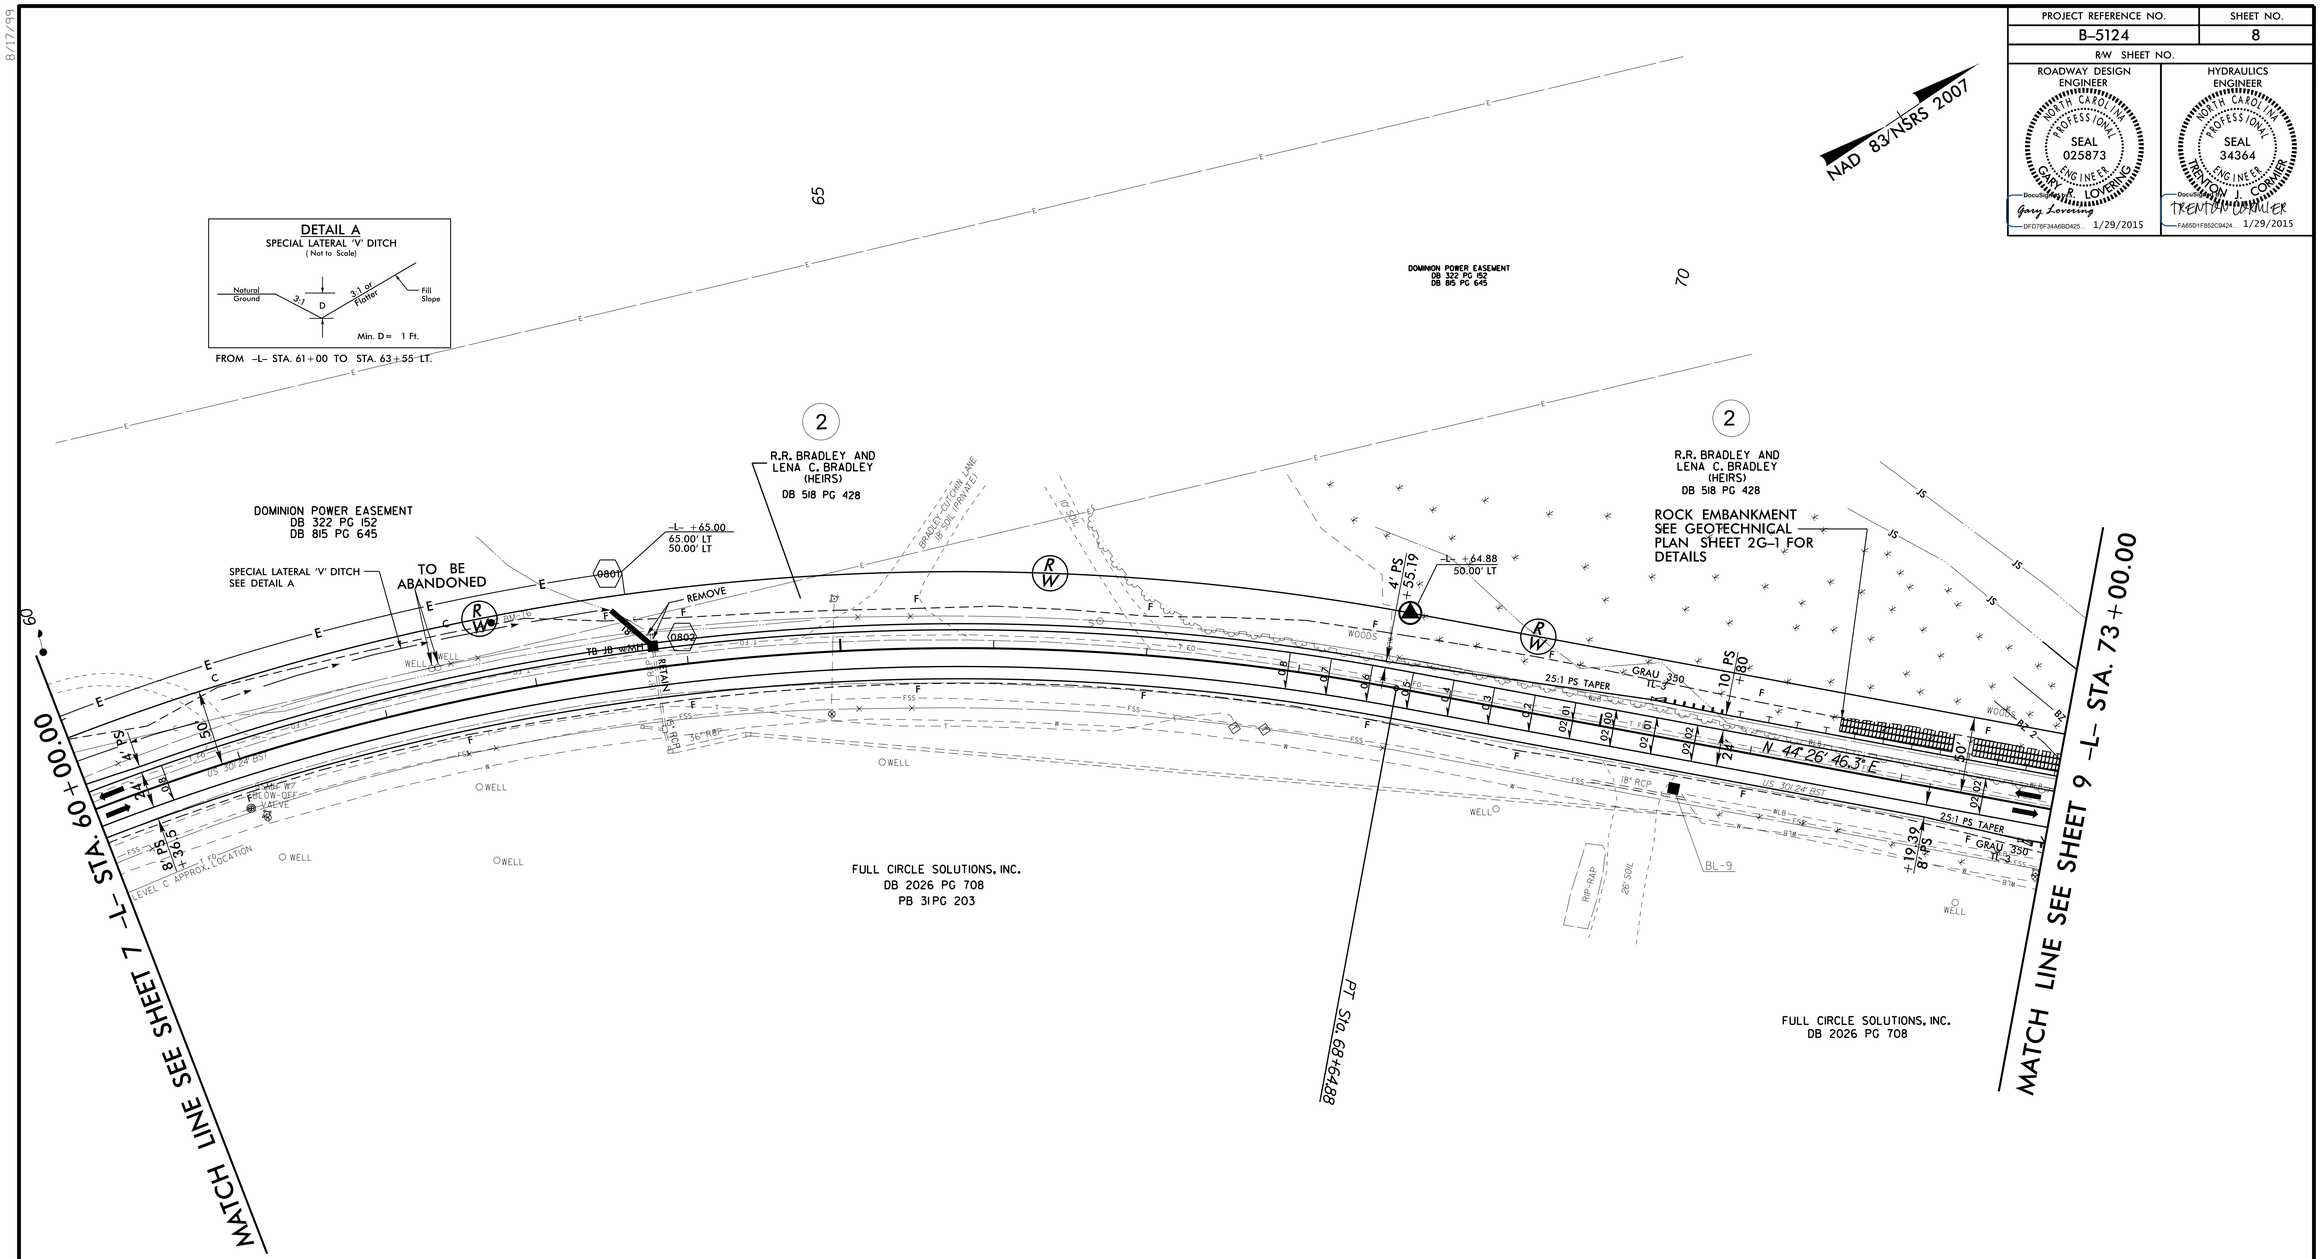

-L-

PI Sta 63+08.80
△ = 42° 44' 15.8" (RT)
D = 3° 39' 14.6"
L = 1,169.59'
T = 613.51'
R = 1,568.00'
SE = .08

NOTES:
1) SEE SHEET 12 FOR -L- PROFILE

28-JAN-2015 14:43
R:\Roadway\Proj\B-5124_LR_PSH8.dgn
$$$$USERNAME$$$$