PROJECT REFERENCE NO.	SHEET NO.
B-5124	11

ROADWAY DESIGN ENGINEER
NORTH CAROLINA PROFESSIONAL SEAL 025873 ENGINEER GARY R. LOVERING
Gary Lovering
DocuSigned by: DFD7EF3A46BD425... 1/29/2015

HYDRAULICS ENGINEER
NORTH CAROLINA PROFESSIONAL SEAL 34364 ENGINEER TRENTON M. CORMIER
DocuSigned by: FA65D1F852C9424... 1/29/2015

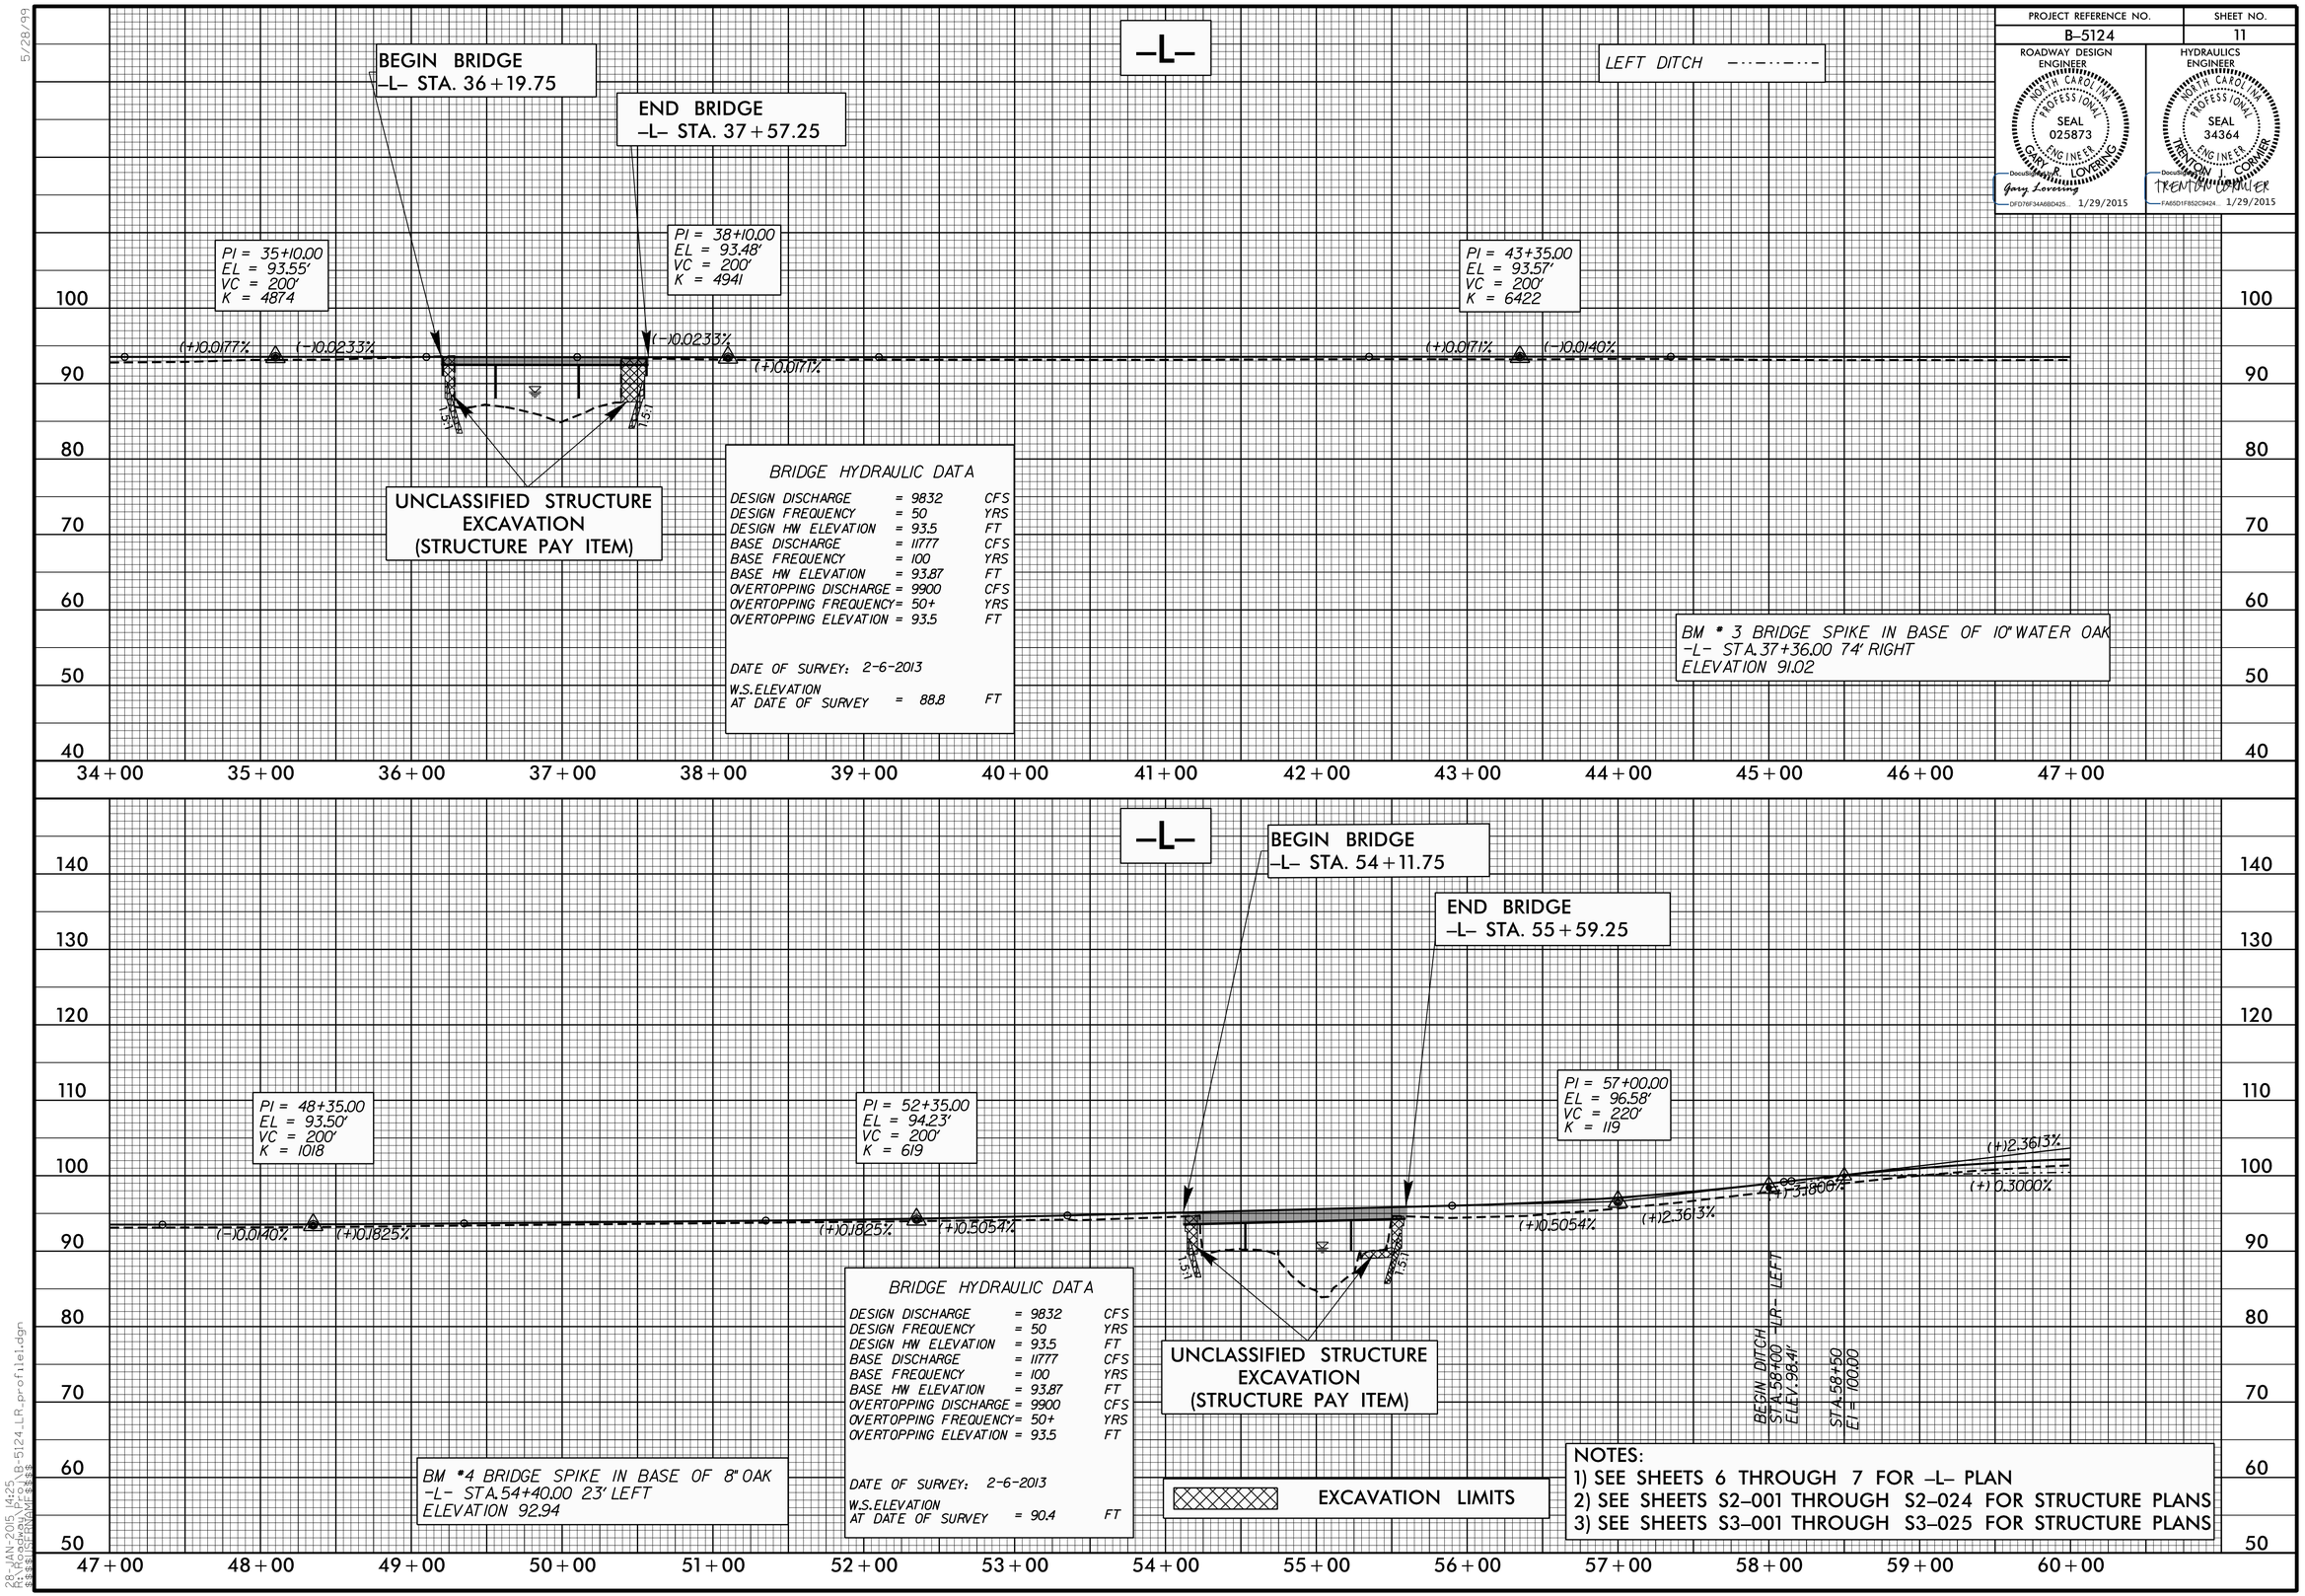

5/28/99

28-JAN-2015 14:25
R:\Roadway\Proj\B_5124_LR_profile1.dgn
$$$$USERNAME$$$$