PROJECT REFERENCE NO.	SHEET NO.
B-5124	12

ROADWAY DESIGN ENGINEER
NORTH CAROLINA PROFESSIONAL SEAL 025873 ENGINEER GARY R. LOVERING
Docusigned by: Gary Lovering
DFD76F34A6BD425... 1/29/2015

HYDRAULICS ENGINEER
NORTH CAROLINA PROFESSIONAL SEAL 34364 ENGINEER TRENTON TRENT CORMIER
Docusigned by: TRENT CORMIER
FA85D1F852C9424... 1/29/2015

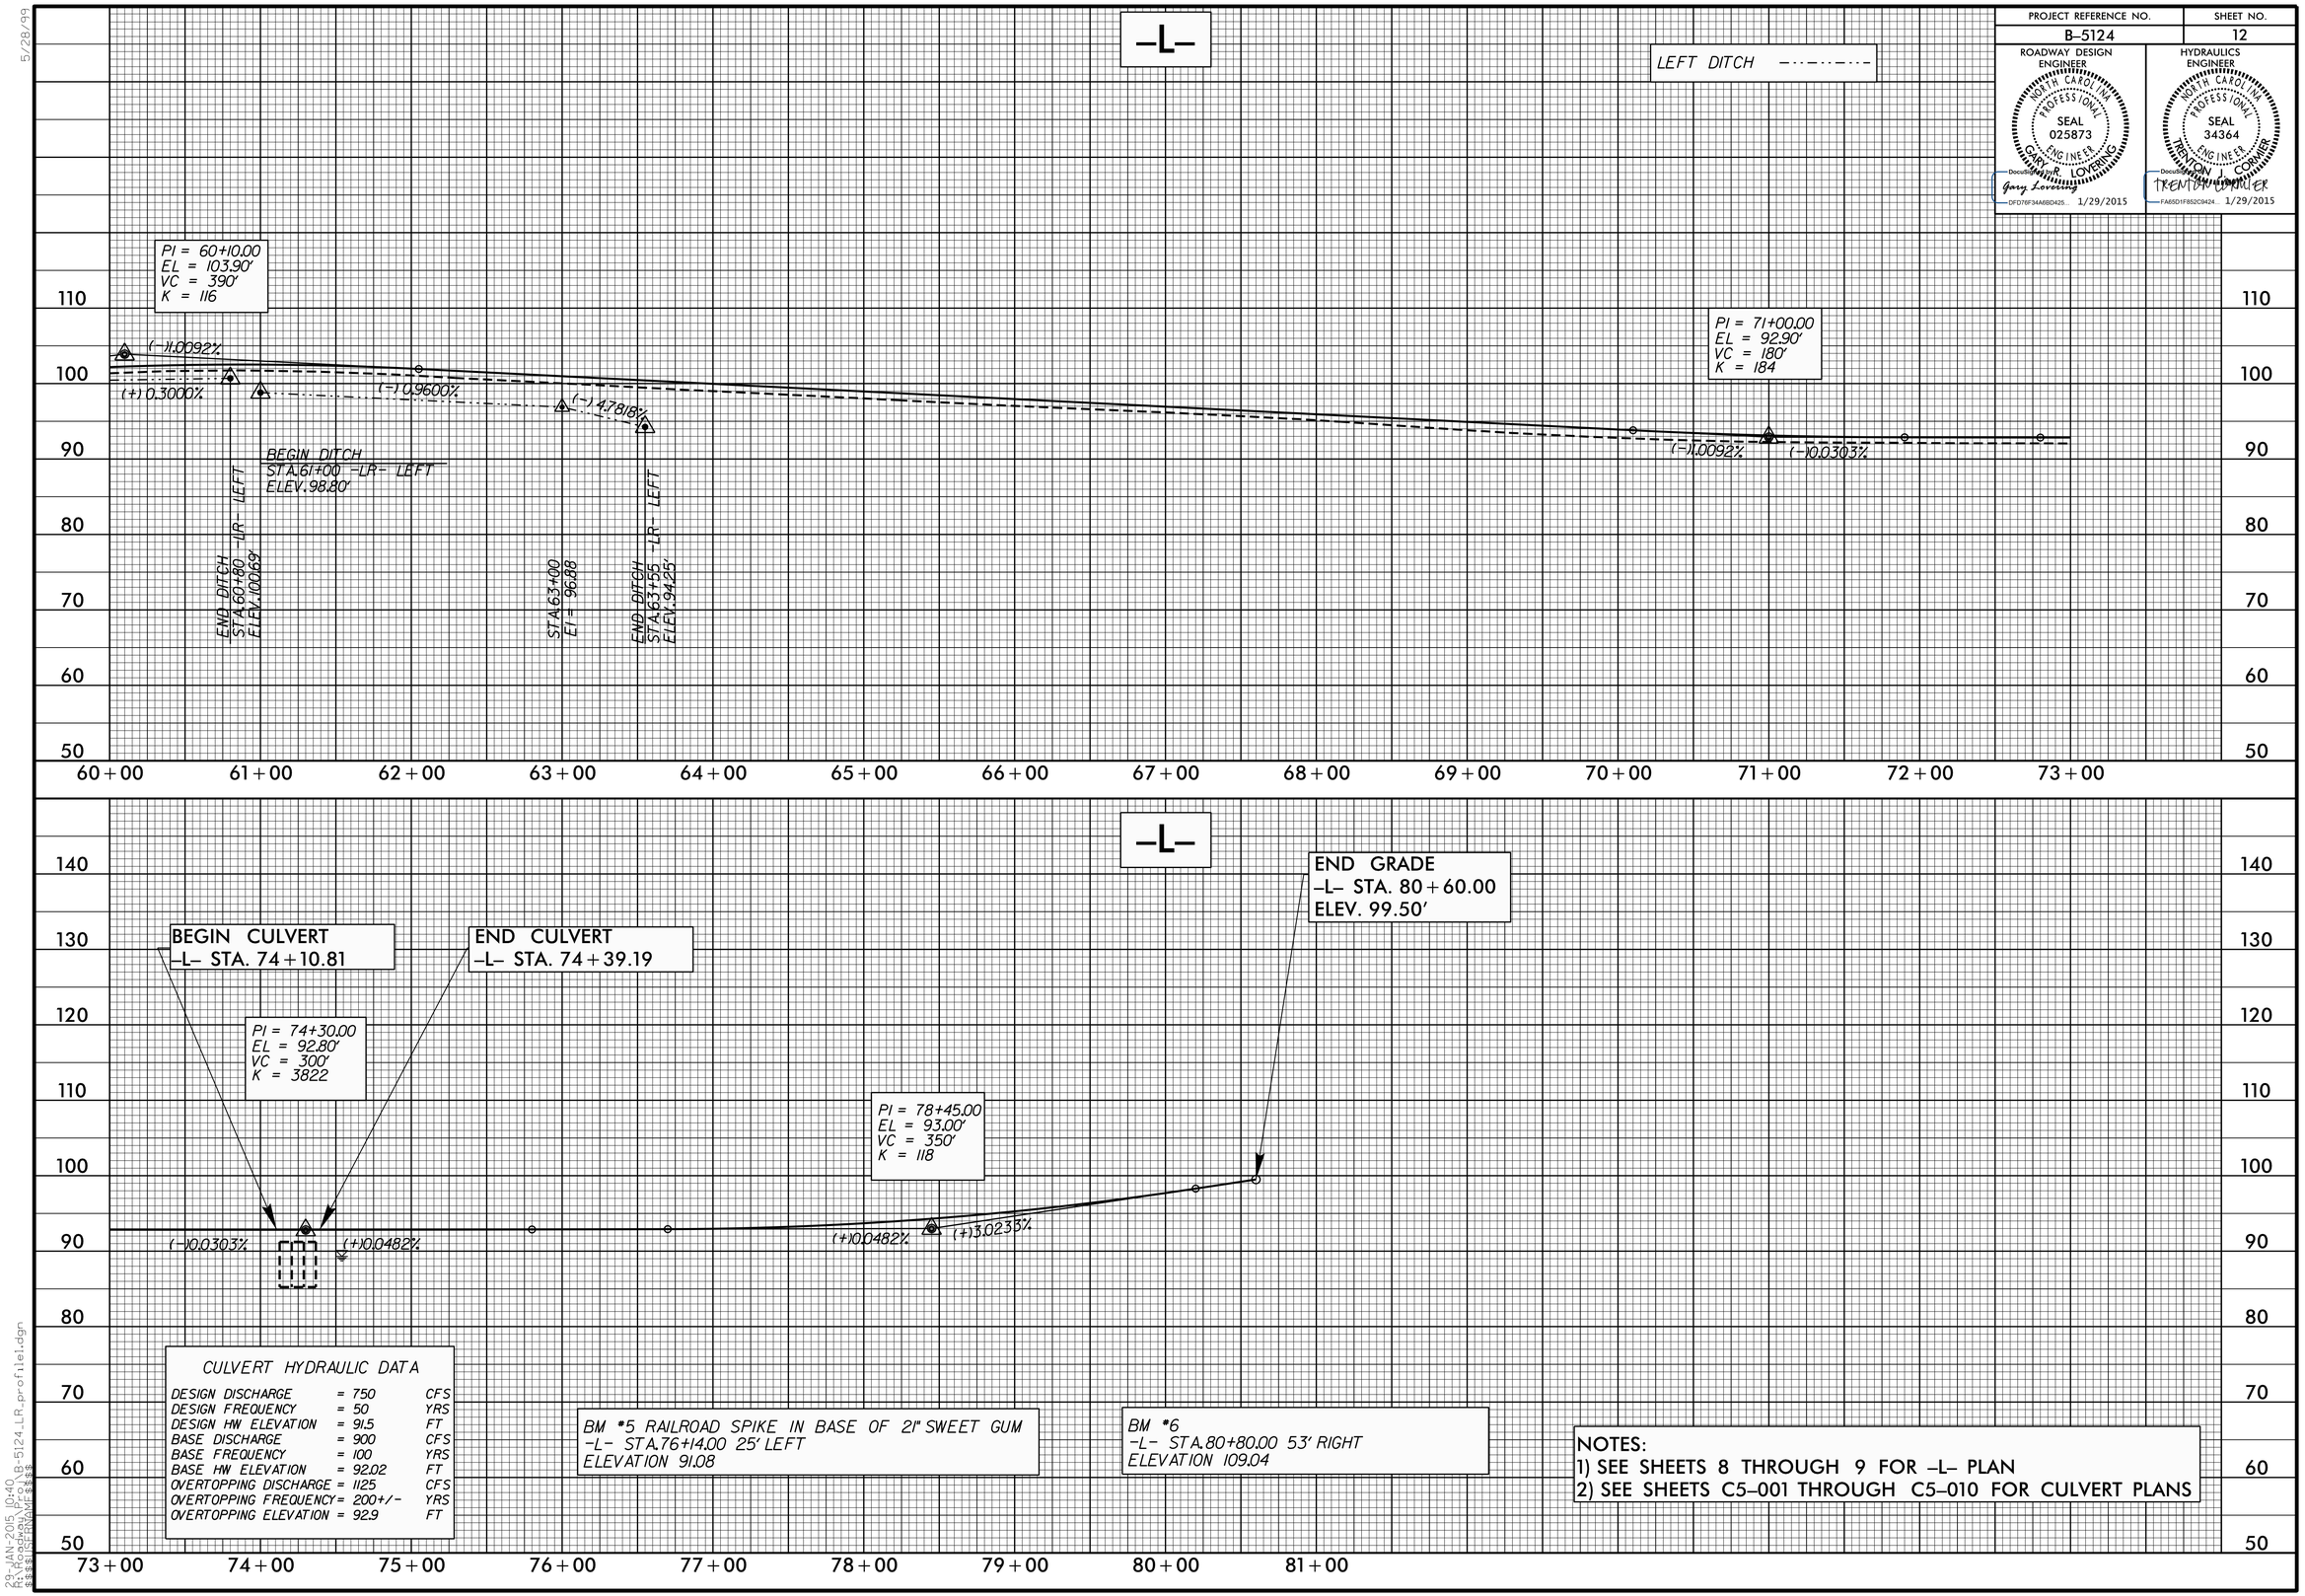

5/28/99

23-JAN-2015 10:40
R:\Roadway\Proj\B5124_LR_profile1.dgn
$$$$USERNAME$$$$