PROJECT REFERENCE NO.	SHEET NO.
B-5124	7
R/W SHEET NO.	

ROADWAY DESIGN ENGINEER
NORTH CAROLINA PROFESSIONAL SEAL 025873 ENGINEER GARY R. LOVERING
DocuSigned by: Gary Lovering
DFD76F34A68D425... 1/29/2015

HYDRAULICS ENGINEER
NORTH CAROLINA PROFESSIONAL SEAL 34364 ENGINEER TRENTON J. CROMER
DocuSigned by: TRENTON CROMER
FA65D1F8620B424... 1/29/2015

NAD 83/NSRS 2007

DETAIL A
SPECIAL LATERAL 'V' DITCH
(Not to Scale)

FROM –L– STA. 58+00 TO STA. 60+80 LT.

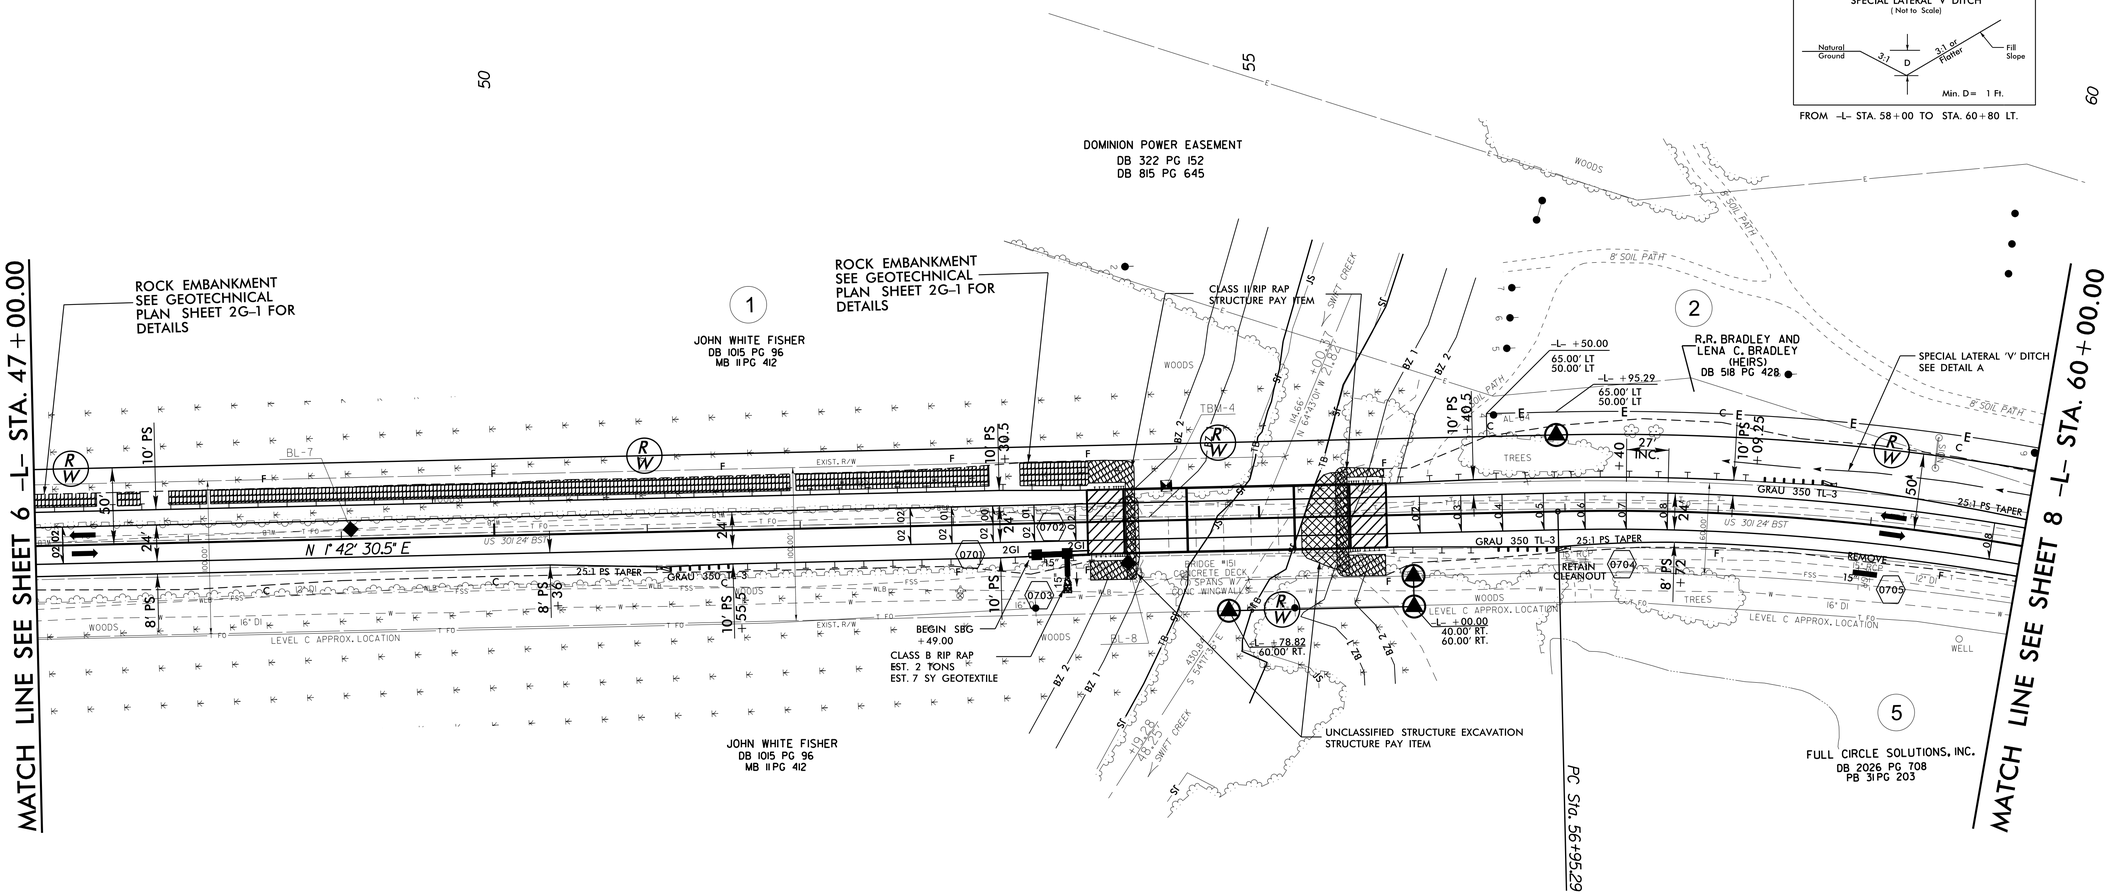

–L–

PI Sta 63+08.80
Δ = 42° 44' 15.8" (RT)
D = 3° 39' 14.6"
L = 1,169.59'
T = 613.51'
R = 1,568.00'
SE = .08

SKETCH OF PAVEMENT/BRIDGE RELATIONSHIP

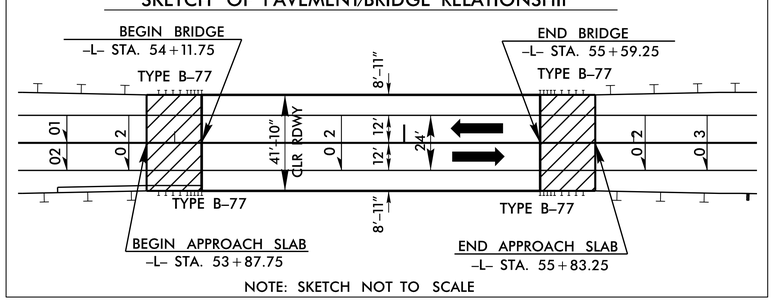

NOTE: SKETCH NOT TO SCALE

APPROACH SLAB

NOTES:
1) SEE SHEET 11 FOR –L– PROFILE
2) SEE SHEETS S3-001 THROUGH S3-025 FOR STRUCTURE PLANS

8/17/99

28-JAN-2015 14:43
B-5124_LR_PSH7.dgn
$$$$USERNAME$$$$