PROJECT REFERENCE NO.	SHEET NO.
B-5124	DSP-4

SEPI ENGINEERING & CONSTRUCTION
1025 Wade Avenue
Raleigh, NC 27605
Tel:919-789-9977
Fax:919-789-9591
License: C-2197

APPROVED: DocuSigned by: Steve Miller
DATE: 12/10/2014

SEAL
NORTH CAROLINA PROFESSIONAL SEAL 037026 ENGINEER STEVEN D. MILLER

TIP PROJECT: B-5124

CONTRACT:

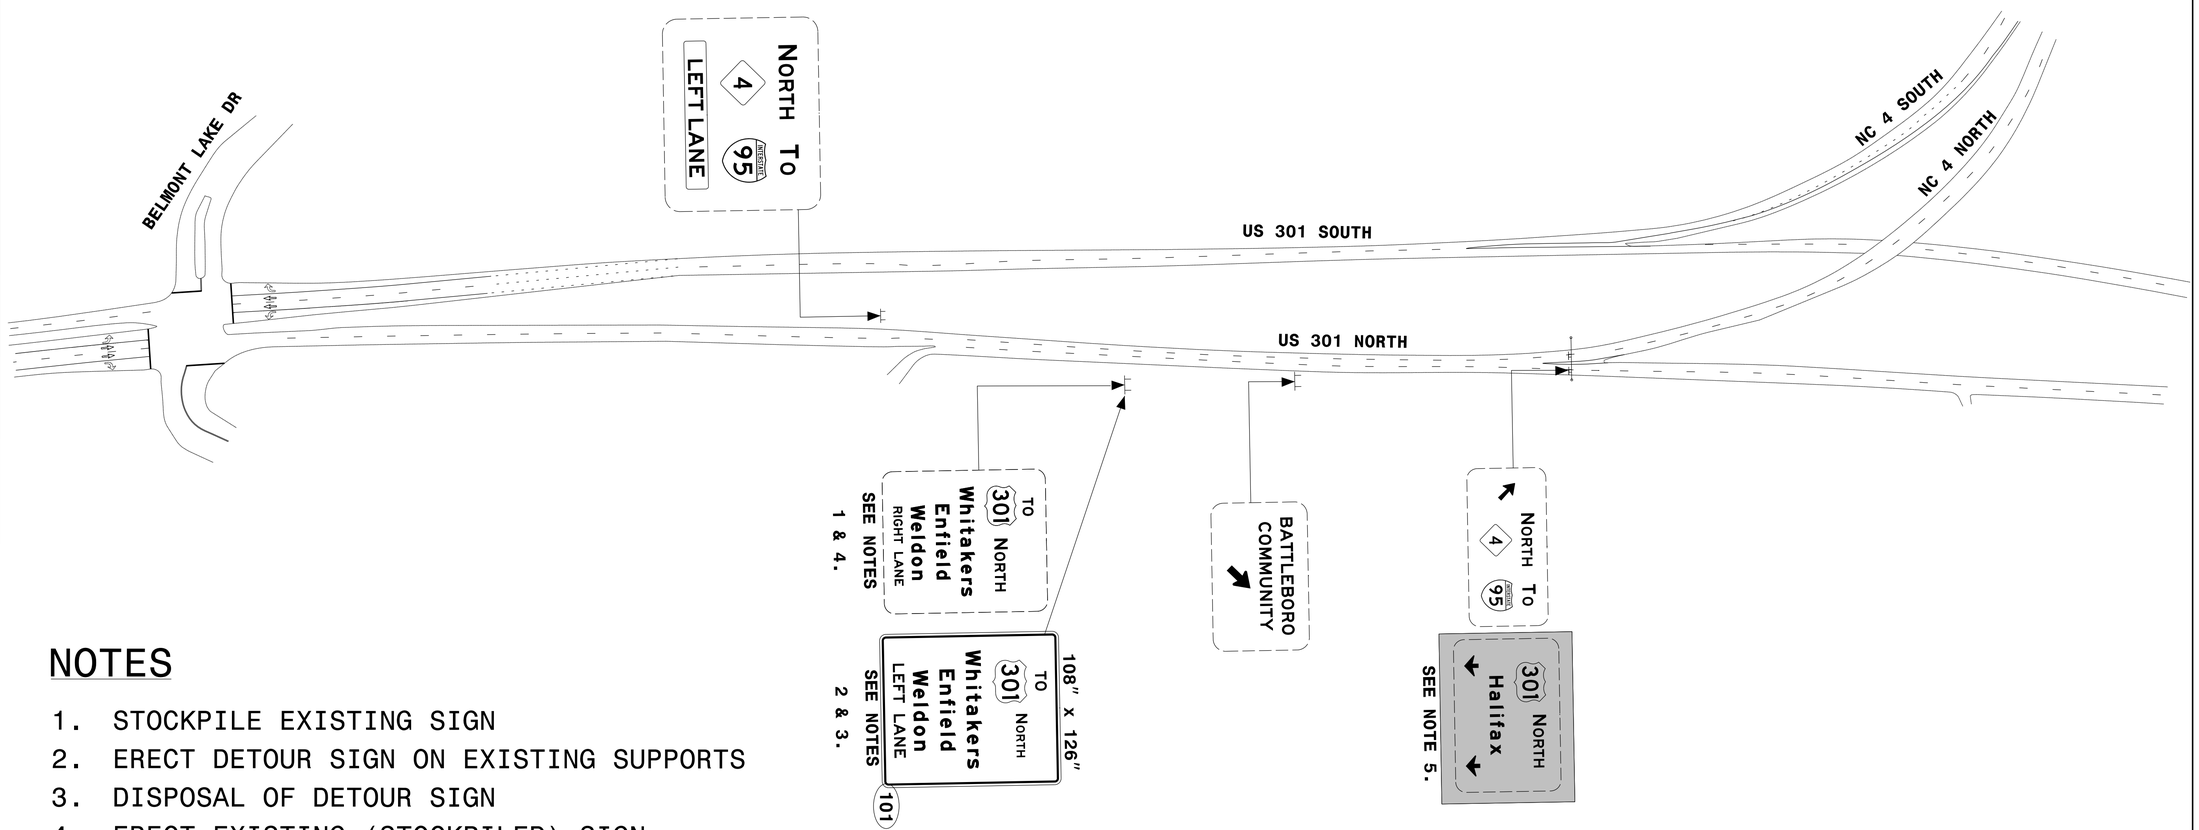

NOTES

1. STOCKPILE EXISTING SIGN
2. ERECT DETOUR SIGN ON EXISTING SUPPORTS
3. DISPOSAL OF DETOUR SIGN
4. ERECT EXISTING (STOCKPILED) SIGN
5. COVER SIGN (SEE TMP PLANS)

$$$$$$$SYSTIME$$$$
$$$$$$$