PROJ. REFERENCE NO.	SHEET NO.
B-5124	TMP-2

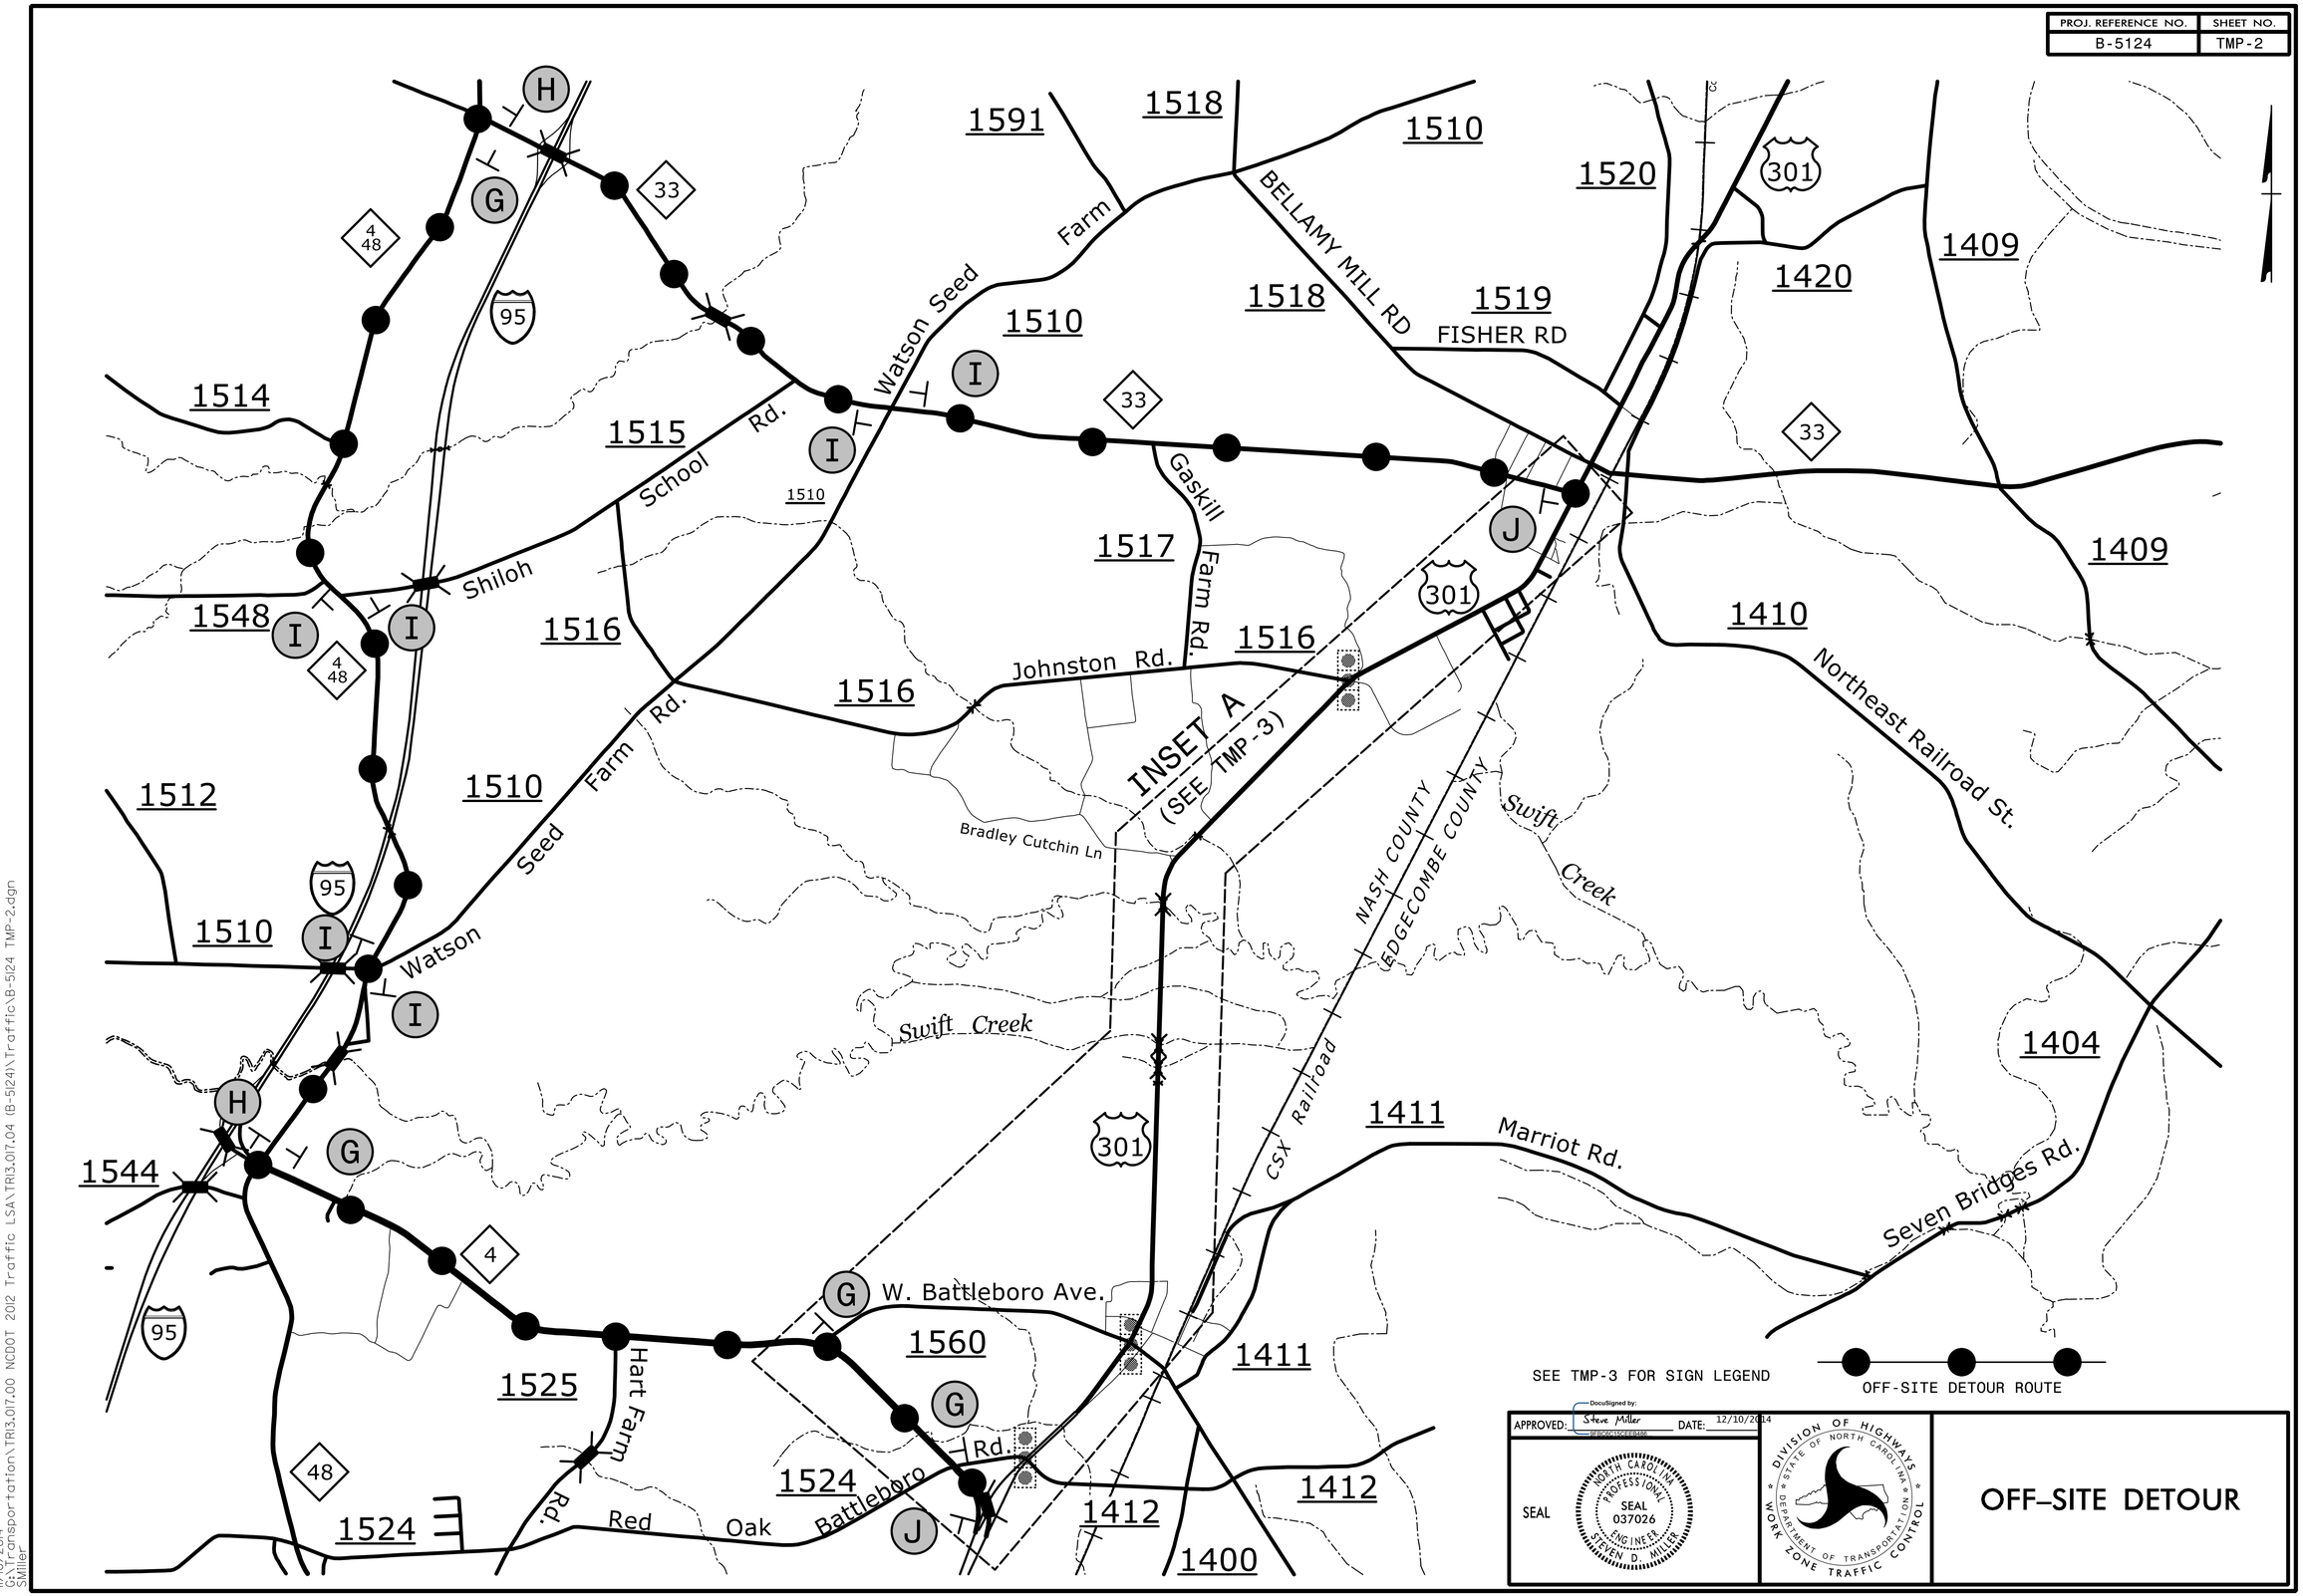

SEE TMP-3 FOR SIGN LEGEND

OFF-SITE DETOUR ROUTE

APPROVED: DocuSigned by: Steve Miller DATE: 12/10/2014

SEAL

NORTH CAROLINA PROFESSIONAL SEAL 037026 ENGINEER STEVEN D. MILLER

DIVISION OF HIGHWAYS STATE OF NORTH CAROLINA DEPARTMENT OF TRANSPORTATION WORK ZONE TRAFFIC CONTROL

OFF-SITE DETOUR

11/10/2014
G:\Transportation\TRI3.017.00 NCDOT 2012 Traffic LSA\TRI3.017.04 (B-5124)\Traffic\B-5124 TMP-2.dgn
SMiller