PROJ. REFERENCE NO.	SHEET NO.
B-5124	TMP-3

INSET A

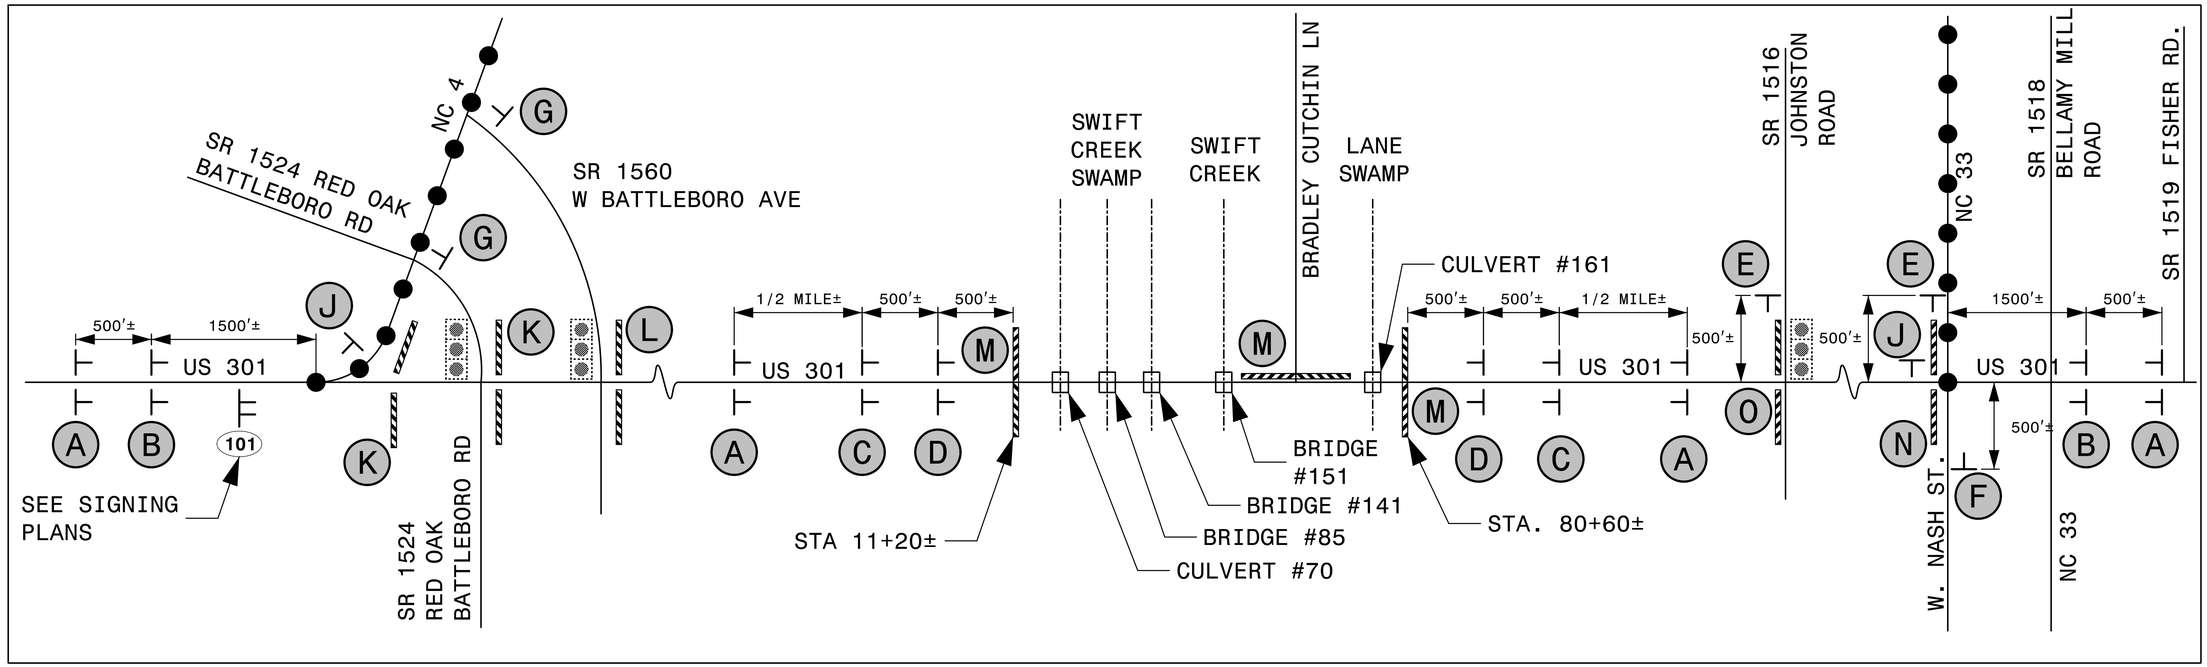

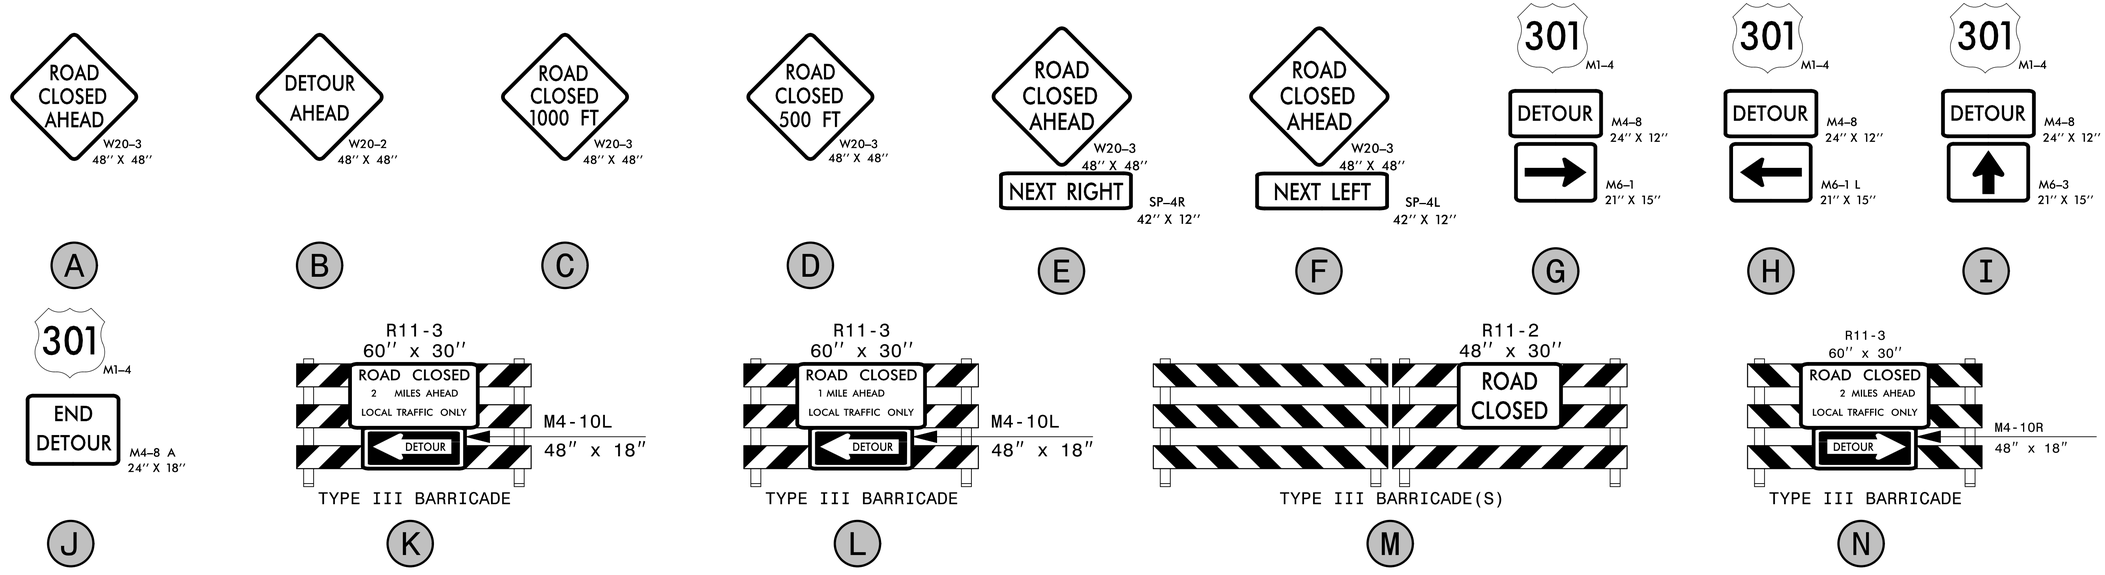

APPROVED: DocuSigned by: Steve Miller 8F9C9C1DCEE8488... DATE: 12/10/2014

SEAL

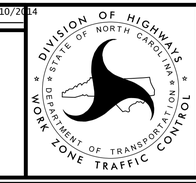

ROAD CLOSURE

11/10/2014
G:\Transportation\TRI3.017.00 NCDOT 2012 Traffic LSA\TRI3.017.04 (B-5124)\Traffic\B-5124 TMP-3.dgn
SMiller