STATE OF NORTH CAROLINA
DEPARTMENT OF TRANSPORTATION

SEPI ENGINEERING & CONSTRUCTION
1025 Wade Avenue
Raleigh, NC 27605
Tel:919-789-9977
Fax:919-789-9591
License: C-2197

TIP NO.	SHEET NO.
B-5124	DSP-1

APPROVED: DocuSigned by: Steve Miller 9FBC8C15CEEB486...

DATE: 12/10/2014

SEAL

NORTH CAROLINA PROFESSIONAL SEAL 037026 ENGINEER STEVEN D. MILLER

DETOUR SIGNING PLAN

LOCATION: BRIDGES 141, 151, AND 85 OVER SWIFT CREEK ON US 301

NASH COUNTY

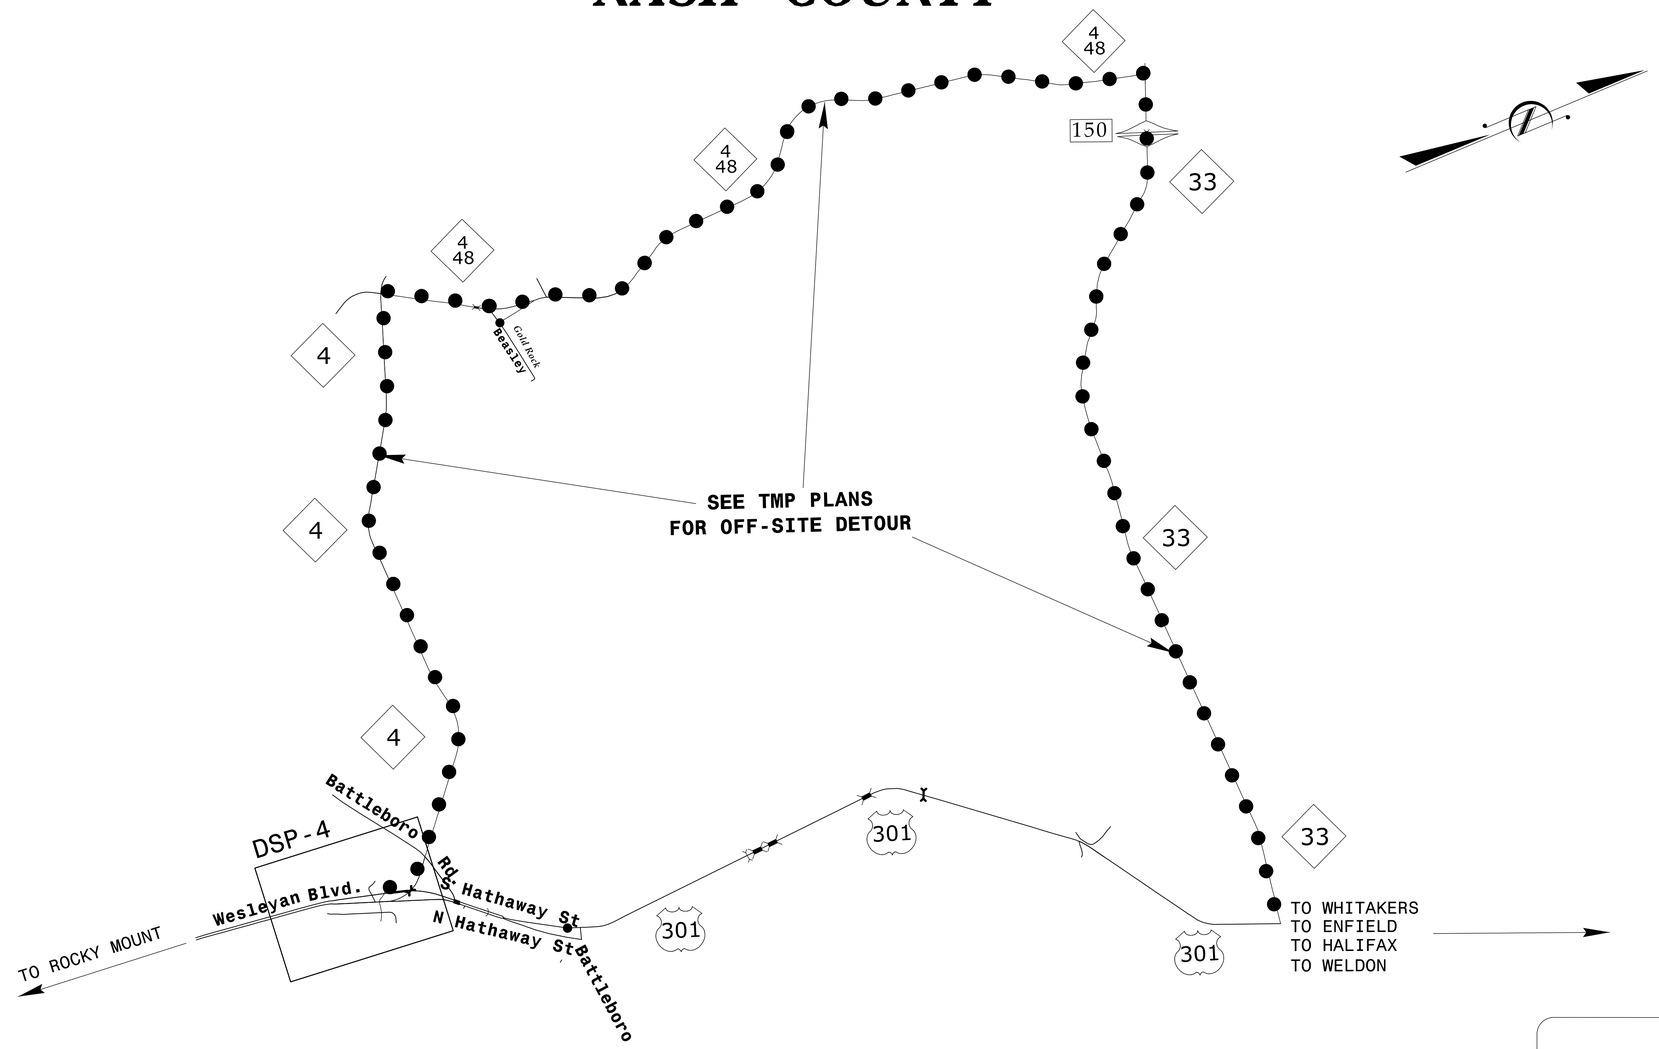

INDEX

SHEET NO.	DESCRIPTION
DSP-1	TITLE SHEET
DSP-2	NOTES, QUANTITIES AND SPECIFICATIONS
DSP-3	SIGN DESIGN
DSP-4	B-5124 PROPOSED SIGN DETAIL SHEET

PLAN PREPARED BY: SEPI ENGINEERING & CONSTRUCTION

STEVE MILLER, PE	SIGNING & DELINEATION PROJECT ENGINEER
RICHARD DRAYTON	SIGNING & DELINEATION PROJECT DESIGN ENGINEER

NCDOT CONTACTS:

AYMAN I. ALQUDWAH, PE	SIGNING & DELINEATION REGIONAL ENGINEER
ERIC WARD	SIGNING & DELINEATION PROJECT DESIGN ENGINEER

11/21/2014
G:\Transportation\TR13.017.00 NCDOT 2012 Traffic LSA\TR13.017.04 (B-5124)\Traffic\Off-Site Signing.dgn
SMiller