F.A. PROJ. No. BRSTP-0301(25)

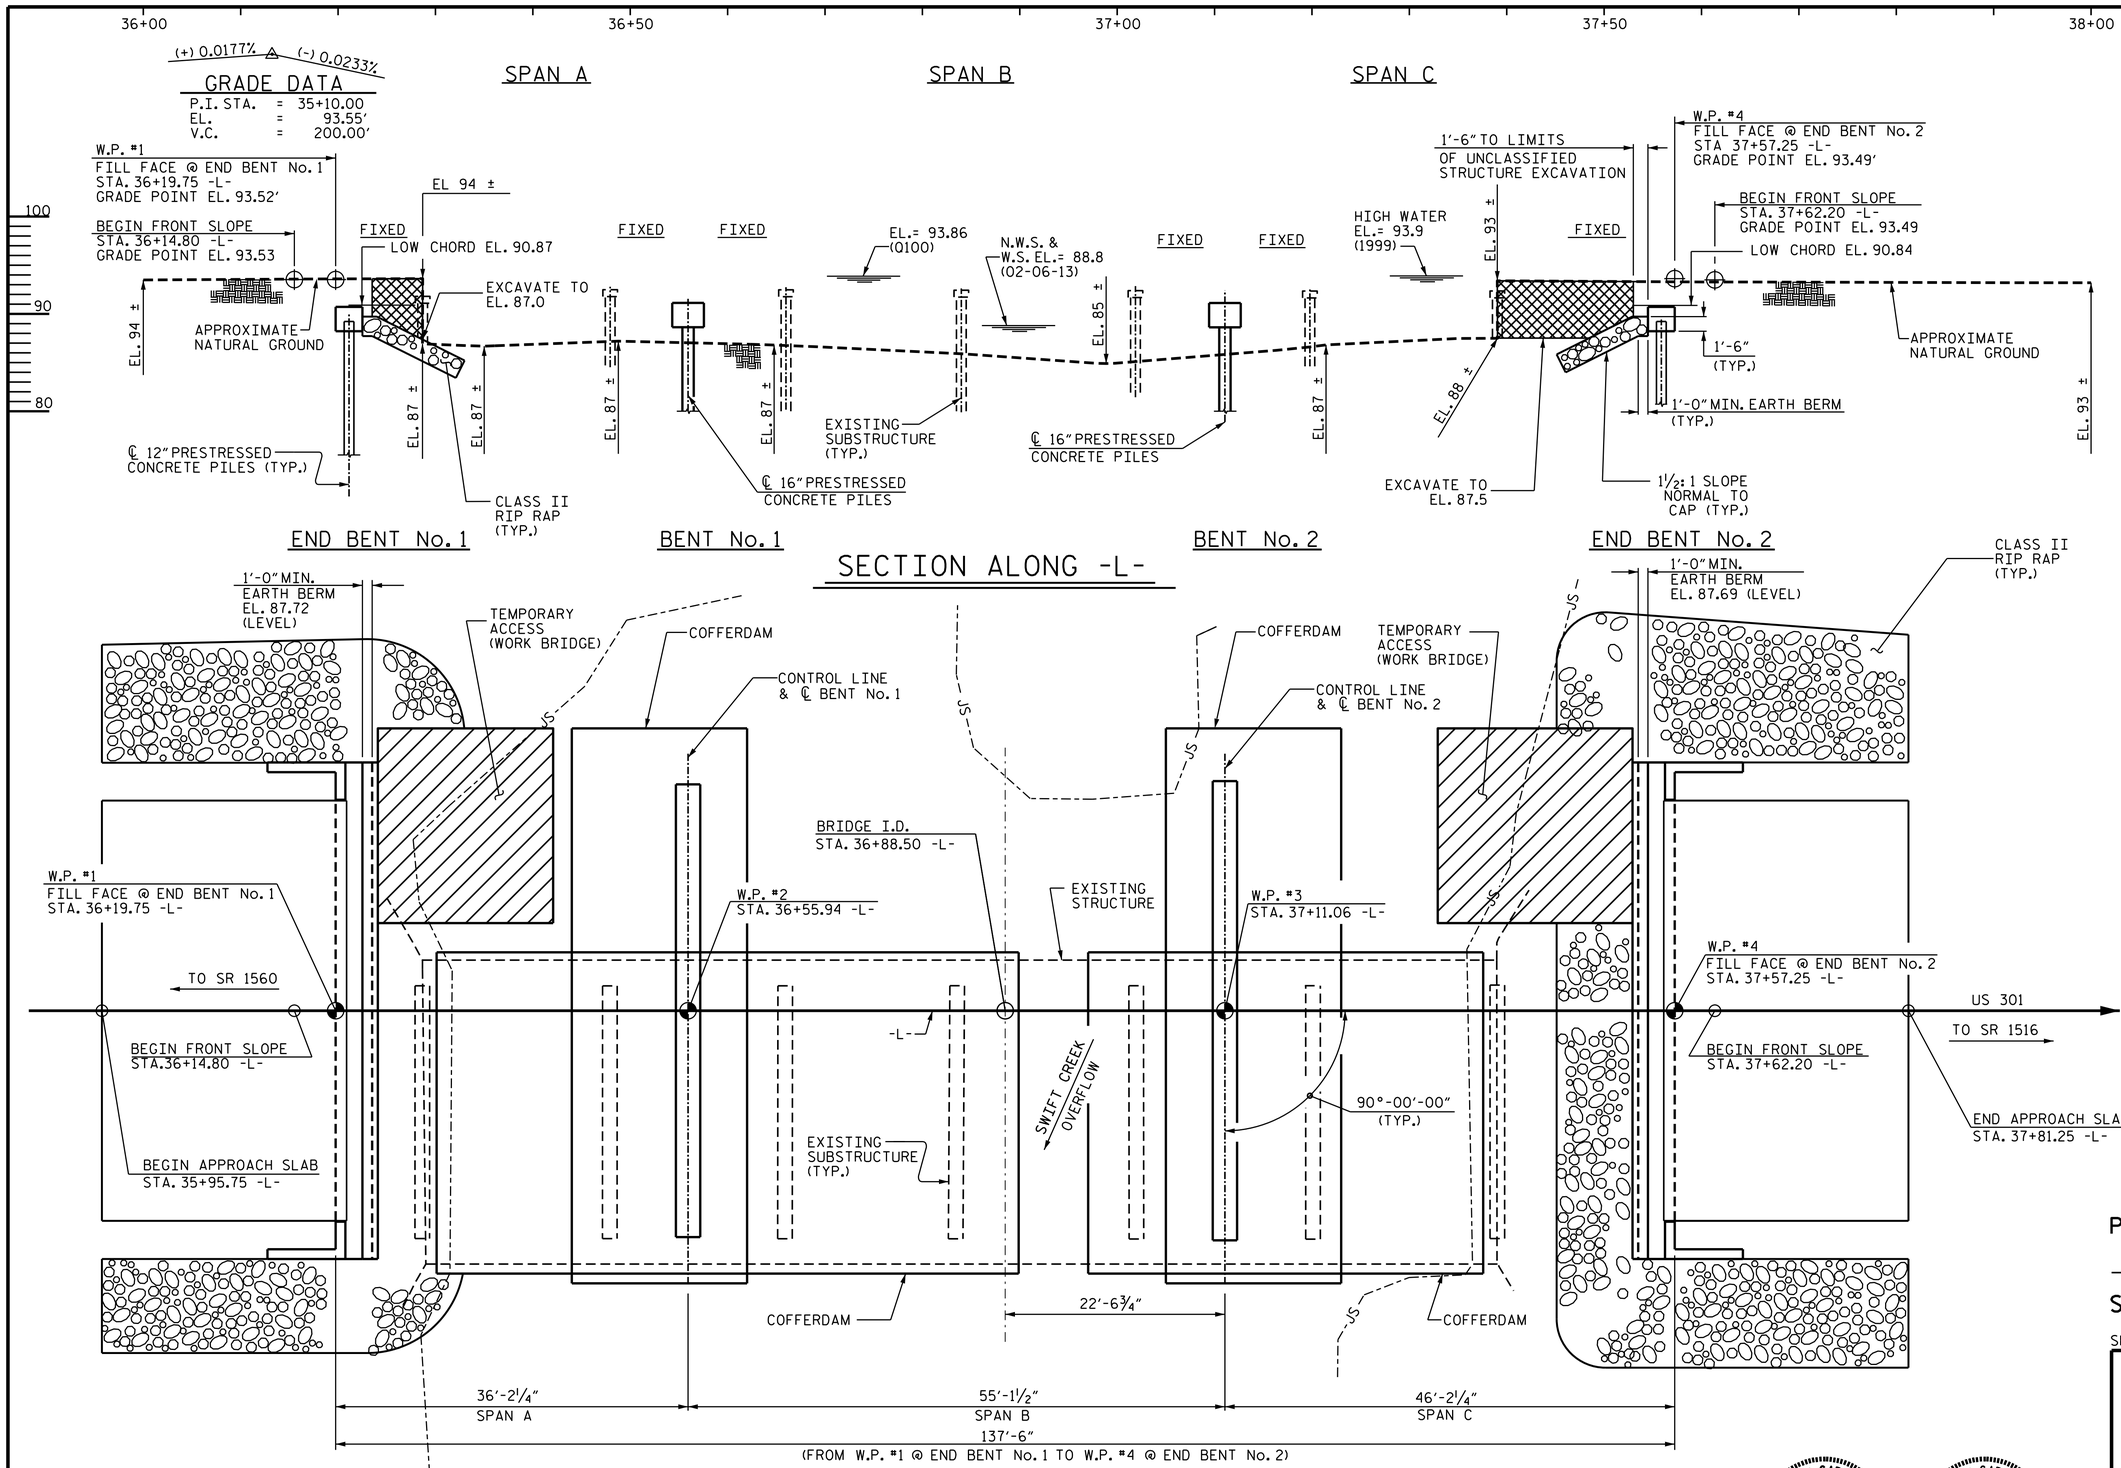

PLAN

FOUNDATIONS NOT SHOWN FOR CLARITY

I HEREBY CERTIFY THESE PLANS ARE THE AS-BUILT PLANS

PROJECT NO. B-5124

NASH COUNTY

STATION: 36+88.50 -L-

SHEET 1 OF 3 REPLACES BRIDGE #141

STATE OF NORTH CAROLINA
DEPARTMENT OF TRANSPORTATION
RALEIGH

GENERAL DRAWING

FOR BRIDGE OVER SWIFT CREEK OVERFLOW ON US 301 BETWEEN SR 1560 & SR 1516

NORTH CAROLINA PROFESSIONAL SEAL 025516 ENGINEER EMILY E. MURRAY 3/9/2015

DocuSigned by: Emily Murray CAEB97AEDC5B4E0...

NORTH CAROLINA PROFESSIONAL SEAL 14045 ENGINEER TIMOTHY L. COGGINS 3/9/2015

DocuSigned by: Tim Coggins DEFD4A8D48FA47B...

REVISIONS							SHEET NO.
NO.	BY:	DATE:	NO.	BY:	DATE:		S-23
1			3				TOTAL SHEETS
2			4				71

STR. #2

DRAWN BY : M.D. PISO DATE : 05-30-14
CHECKED BY : N.RUFFIN DATE : 11-12-14
DESIGN ENGINEER OF RECORD: K. P. SEDAI DATE : 01-06-15

09-MAR-2015 07:54
R:\Structures\Final Plans\DocuSign Setup\402_005_B-5124_SMU_S2-0.dgn
nruffin