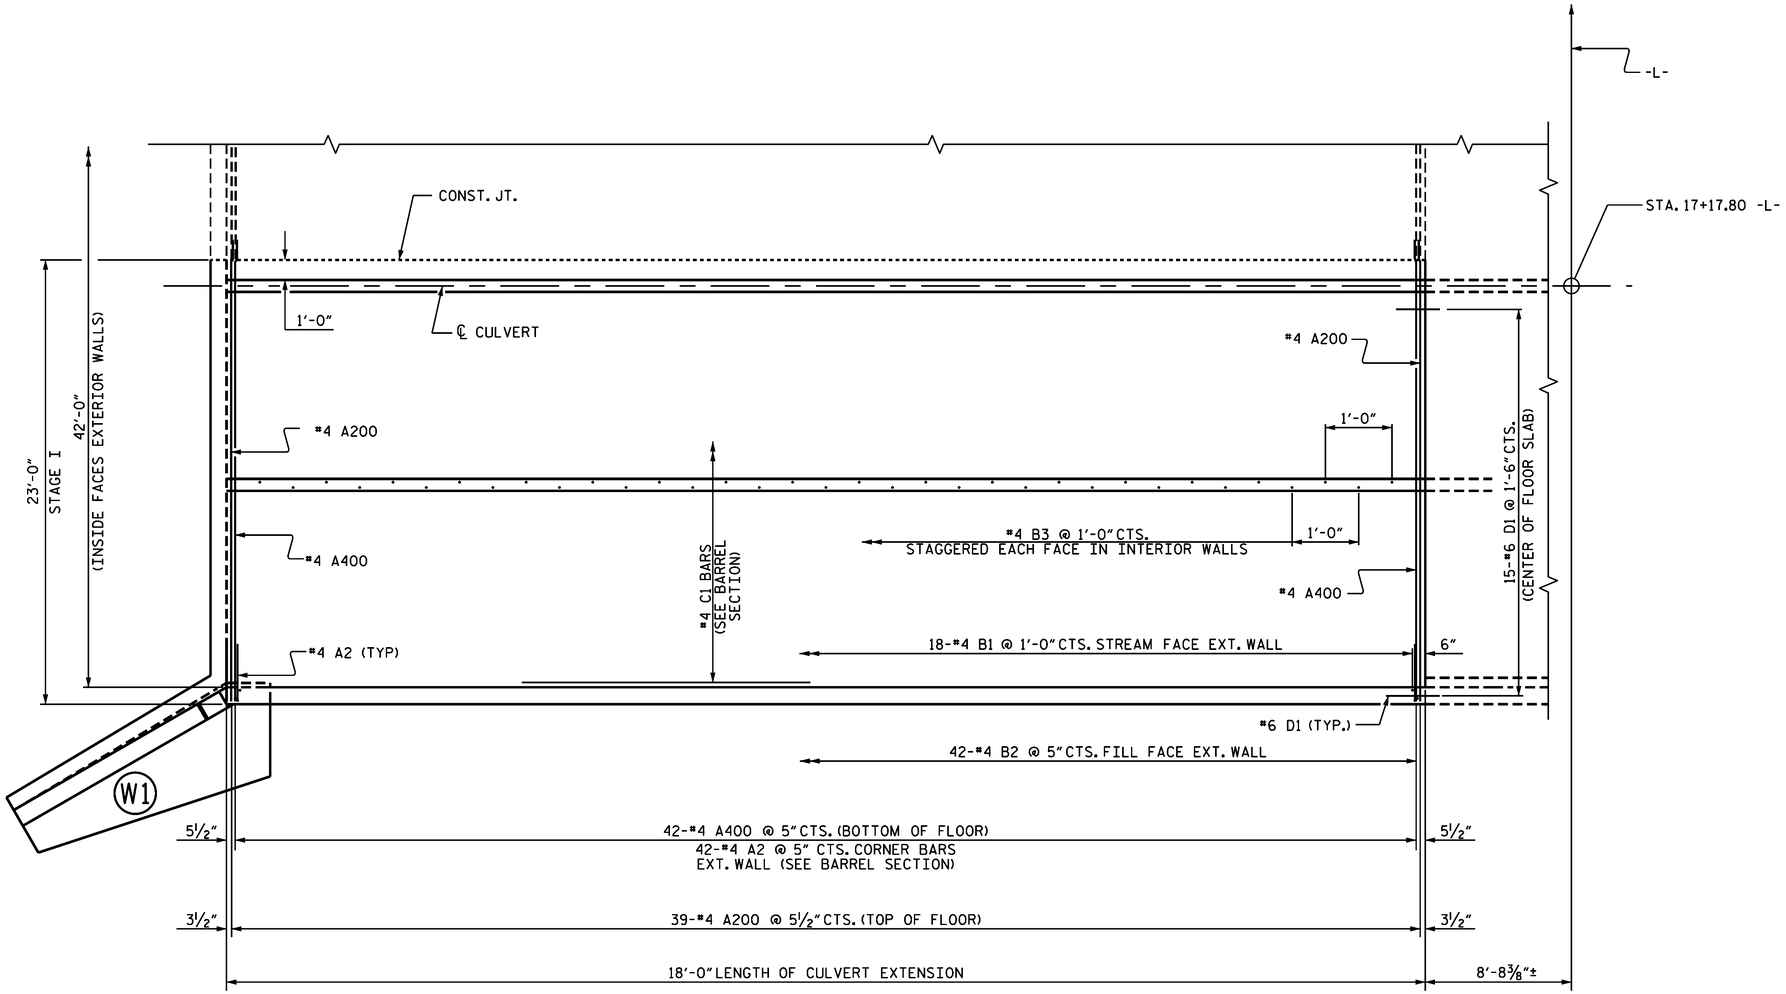

PART PLAN - FLOOR SLAB (STAGE I)

PROJECT NO. B-5124

NASH COUNTY

STATION: 17+17.80 -L-

SHEET 3 OF 10

STATE OF NORTH CAROLINA
DEPARTMENT OF TRANSPORTATION
RALEIGH

CULVERT EXTENSION

QUADRUPLE
10'-0" X 7'-0"
CONCRETE BOX CULVERT

90° SKEW

NORTH CAROLINA PROFESSIONAL SEAL 14045 ENGINEER TIMOTHY L. COGGINS

3/9/2015

DocuSigned by:
Tim Coggins
DEFD4A8D48FA47B...

REVISIONS							SHEET NO.
NO.	BY:	DATE:	NO.	BY:	DATE:		C-3
1			3				TOTAL SHEETS
2			4				20

DRAWN BY : M. D. PISO DATE : 10-31-14
CHECKED BY : A. K. PASCHAL DATE : 01-09-15
DESIGN ENGINEER OF RECORD: G. KOUCHEKI DATE : 01-12-15

09-MAR-2015 09:29
R:\Structures\FinalPlans\DocuSign Setup\410_005_B-5124_SMU_C4-0.dgn
nruffin

STR. #4