PROJECT REFERENCE NO.	SHEET
B-4681	3 OF 6

SITE PLAN

0 30 60
FEET
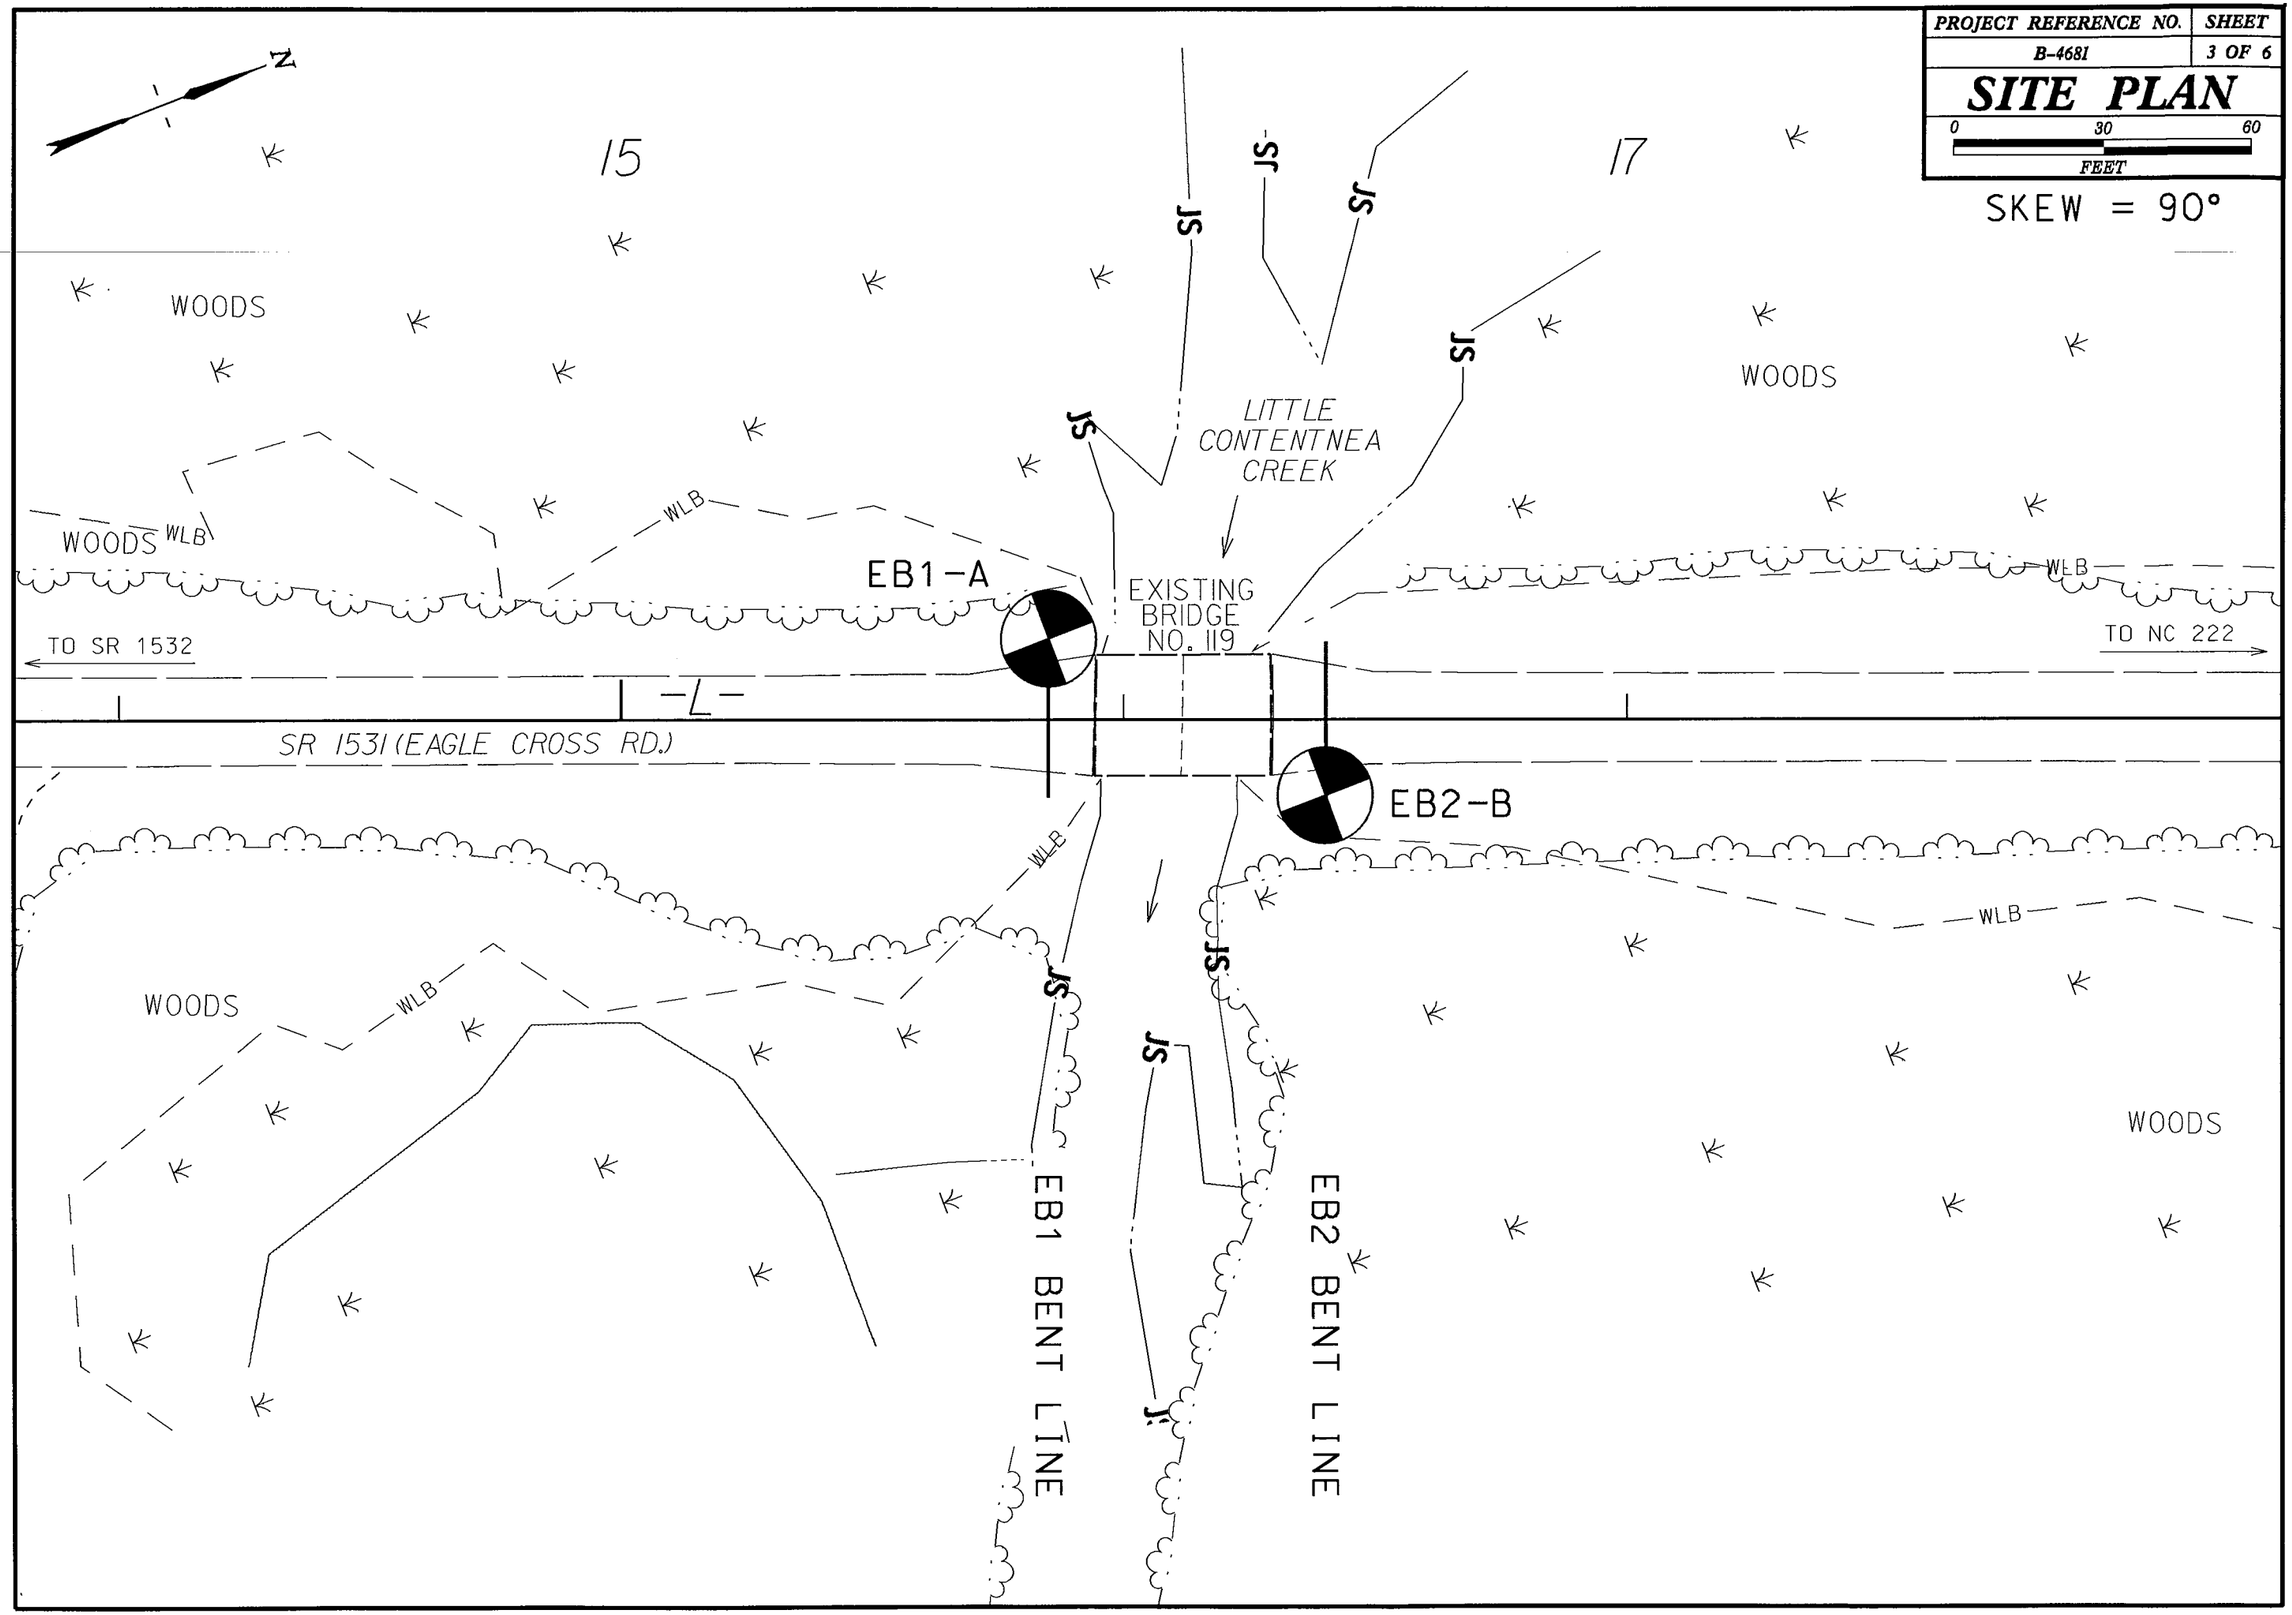
SKEW = 90°