PROJECT REFERENCE NO.	SHEET NO.
B-4681	4 OF 6
ROADWAY DESIGN ENGINEER	HYDRAULICS ENGINEER

INCOMPLETE PLANS
DO NOT USE FOR R/W ACQUISITION
PRELIMINARY PLANS
DO NOT USE FOR CONSTRUCTION

PROFILE THROUGH BORINGS PROJECTED ALONG -L-

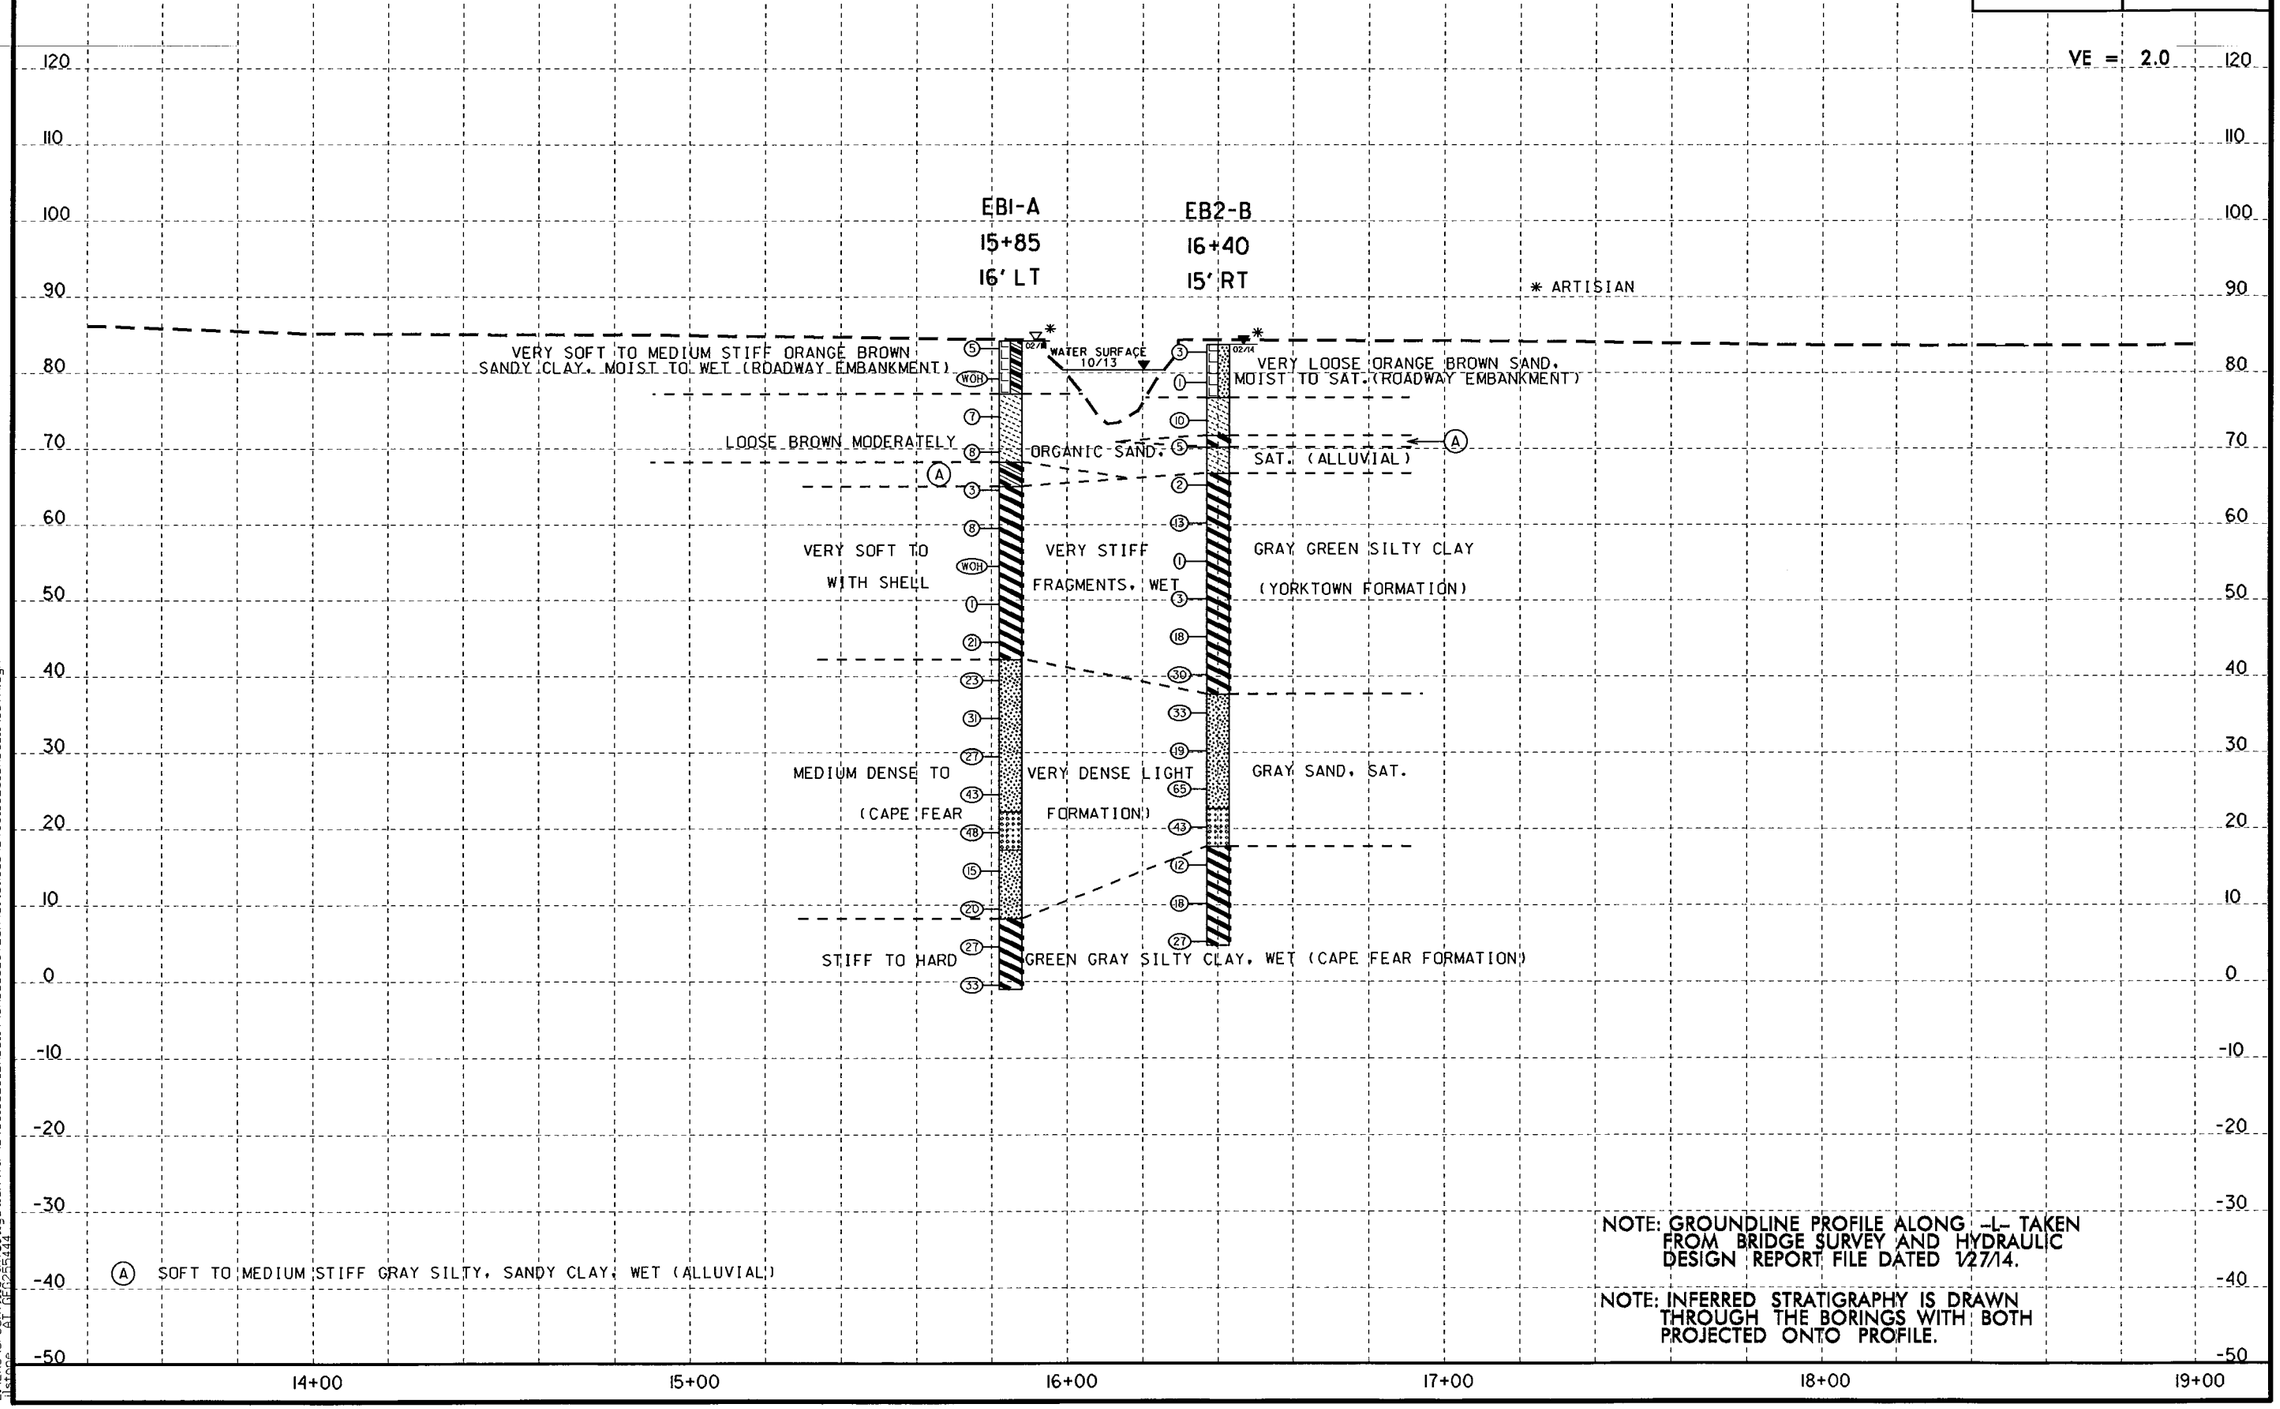

NOTE: GROUNDLINE PROFILE ALONG -L- TAKEN FROM BRIDGE SURVEY AND HYDRAULIC DESIGN REPORT FILE DATED 1/27/14.

NOTE: INFERRED STRATIGRAPHY IS DRAWN THROUGH THE BORINGS WITH BOTH PROJECTED ONTO PROFILE.

5/14/99

27-FEB-2014 15:12
L:\ERO\3-Geovite_Investigation\TIP\B4681.GEO.BRDG119\CADD.GEOTECH\Site&Sub\B4681.GEO.BRDG.119.GTM.dgn