**UTILITY CONTACTS:**
**POWER: MAIN- FAYETTEVILLE PWC, JIM CLINE 910-233-4523**
**SECONDARY- DUKE ENERGY, JB JONES 910-206-1966**
**SECONDARY- S. RIVER PWC, SCOTT BYRD 910-892-8071**
**TELEPHONE: CENTURYLINK, KEVIN GODWIN 910-366-2142**
**CABLE: TIME WARNER CABLE, TONY MLYNSKI 910-303-2266**
**WATER: FAYETTEVILLE PWC, JOHN ALLEN 910-223-4734**
**GAS: PIEDMONT NATURAL GAS, DOUG WARD 910-321-2908**


CH ENGINEERING
3220 GLEN ROYAL RD. RALEIGH, NC 27617
TELE 919.788.0224 FAX 919.788.0232
NC LICENSE #P-0189


| PROJECT REFERENCE NO. | SHEET NO. |
|---|---|
| W-5512 | U0-3 |
| | ROW SHEET NO. |
| | 4 |

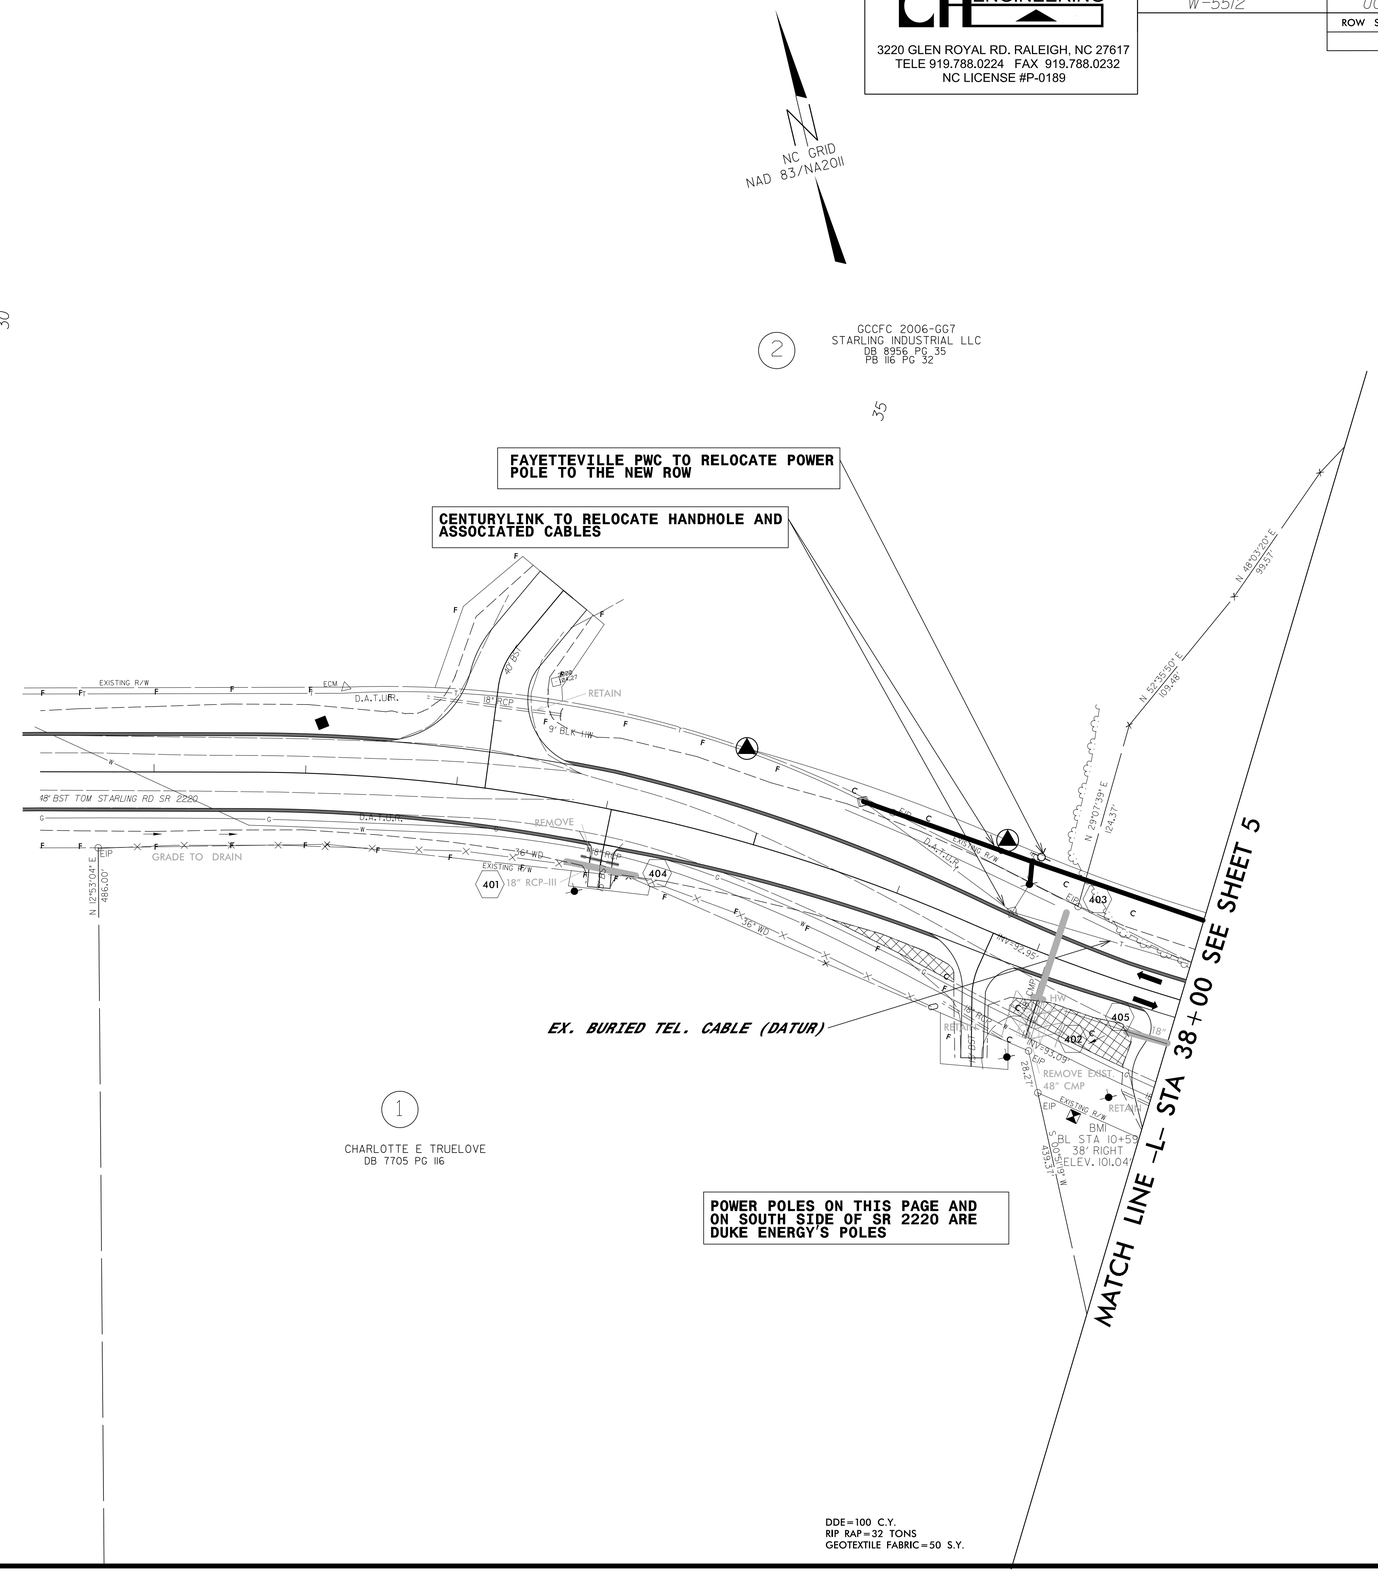


**POWER POLES ON THIS PAGE AND ON SOUTH SIDE OF SR 2220 ARE DUKE ENERGY'S POLES**

DDE=100 C.Y.
RIP RAP=32 TONS
GEOTEXTILE FABRIC=50 S.Y.

REVISIONS

8/17/99