DocuSign Envelope ID: 05F99F18-6DCA-47A0-A7CF-C9EBFC6BE108

5/28/99

PROJECT REFERENCE NO.	SHEET NO.
W-5206AG	5

ROADWAY DESIGN ENGINEER
NORTH CAROLINA PROFESSIONAL SEAL 37874 ENGINEER TIMOTHY D. LEWIS
DocuSigned by: ACBC052B053... 4/6/2015

HYDRAULICS ENGINEER
NORTH CAROLINA PROFESSIONAL SEAL 026971 ENGINEER JOHN R. DALTON
DocuSigned by: 1089AD6... 4/3/2015

PEDESTRIAN CULVERT

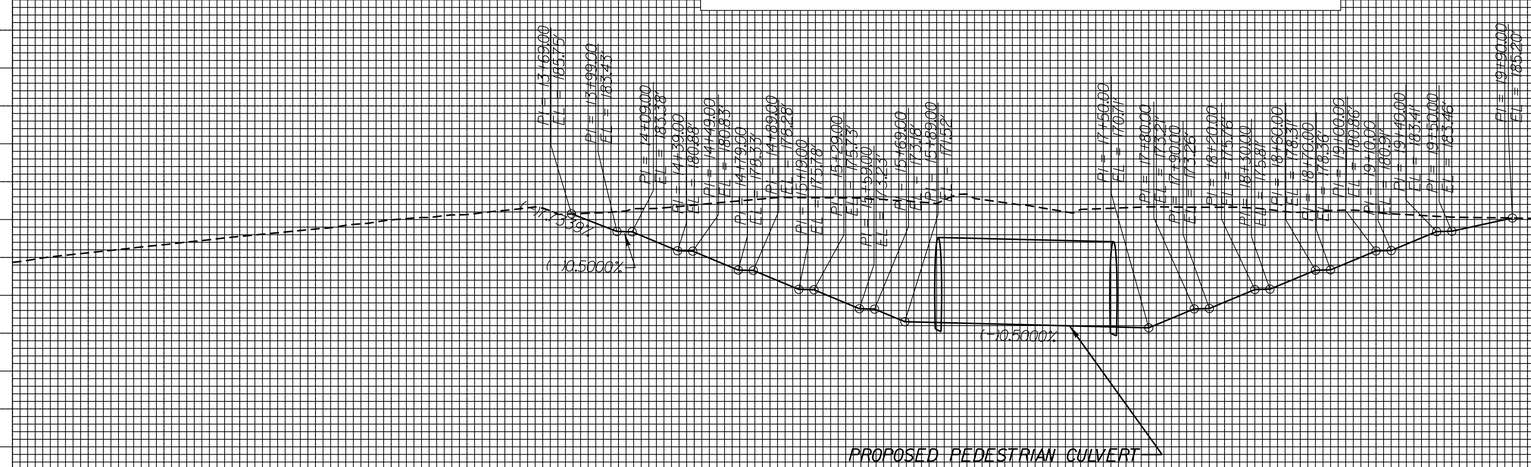

NOTE: ALL GRADES ARE AT MAX.(8.33%) AND MIN.(0.5%) FOR ADA COMPLIANCY UNLESS OTHERWISE SHOWN.

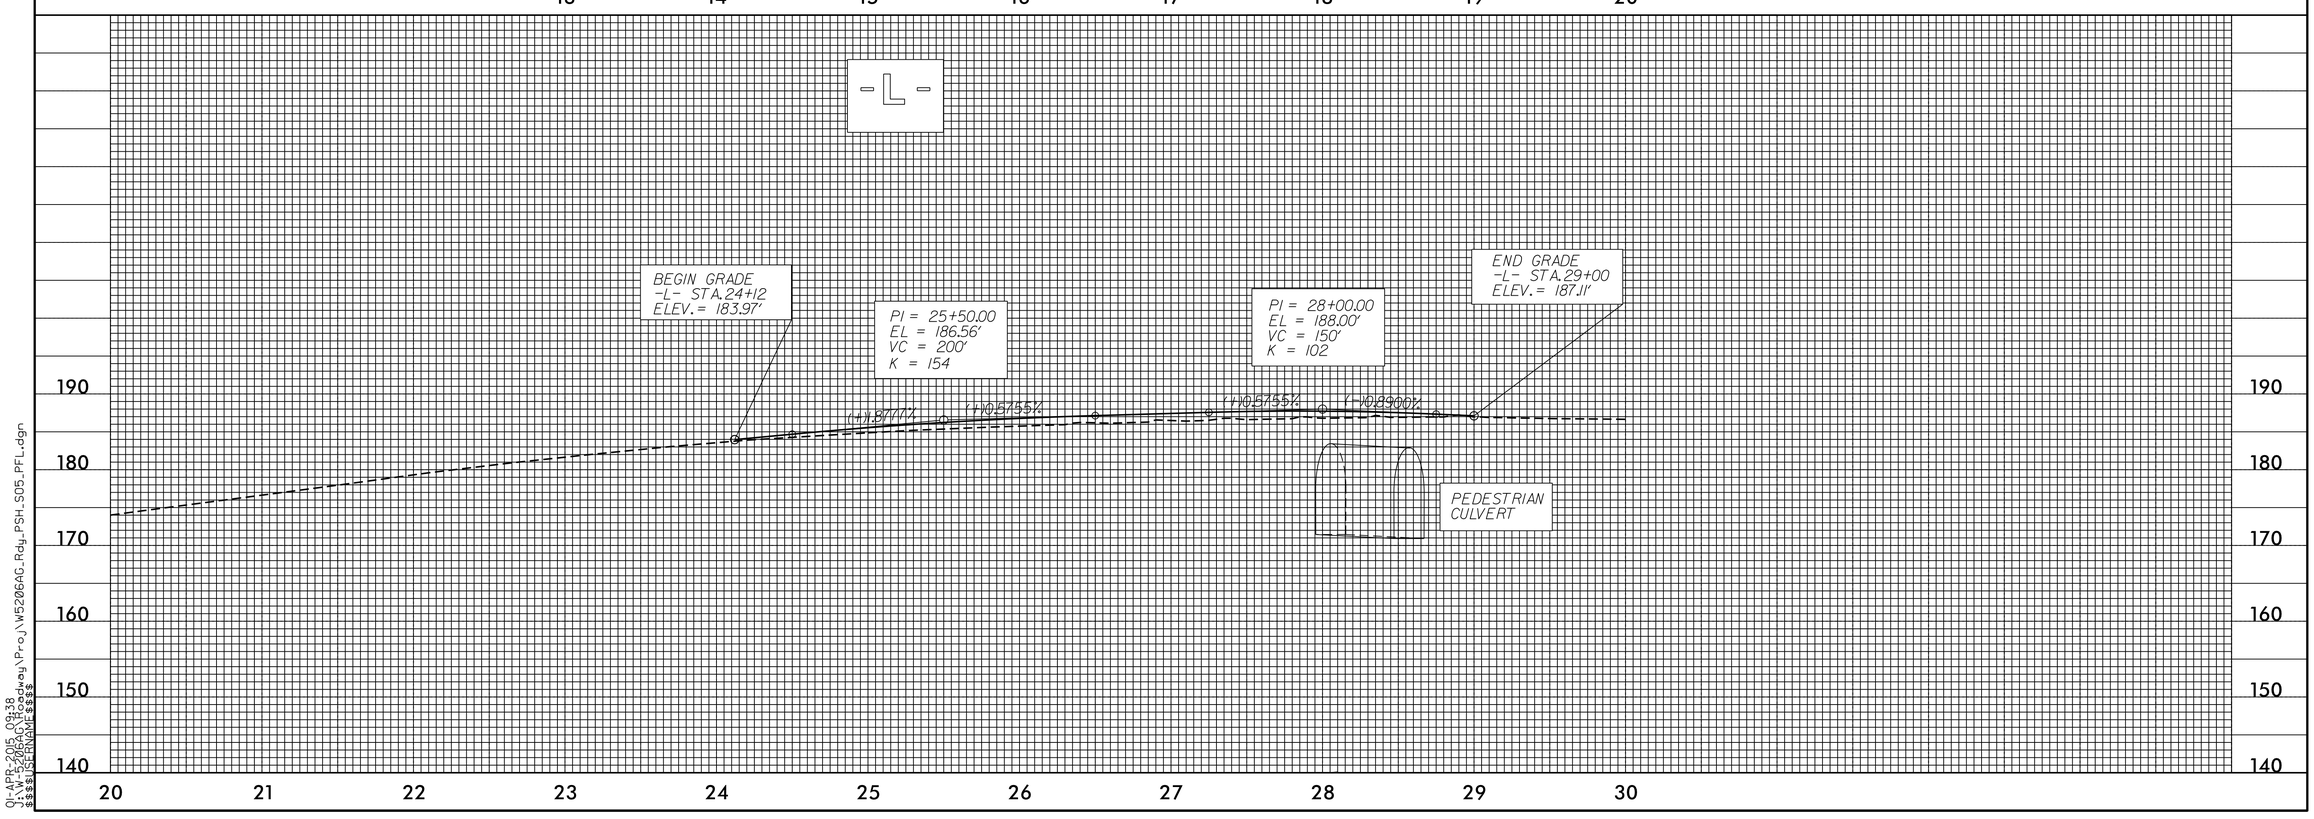

01-APR-2015 08:38
W:\W5206AG_Rdy_PSH_S05_PFL.dgn
$$$$USERNAME$$$$