DocuSign Envelope ID: 361379AF-E15D-4D6B-876C-82897052A92C

PROJ. REFERENCE NO.	SHEET NO.
W-5206AG	TMP-5

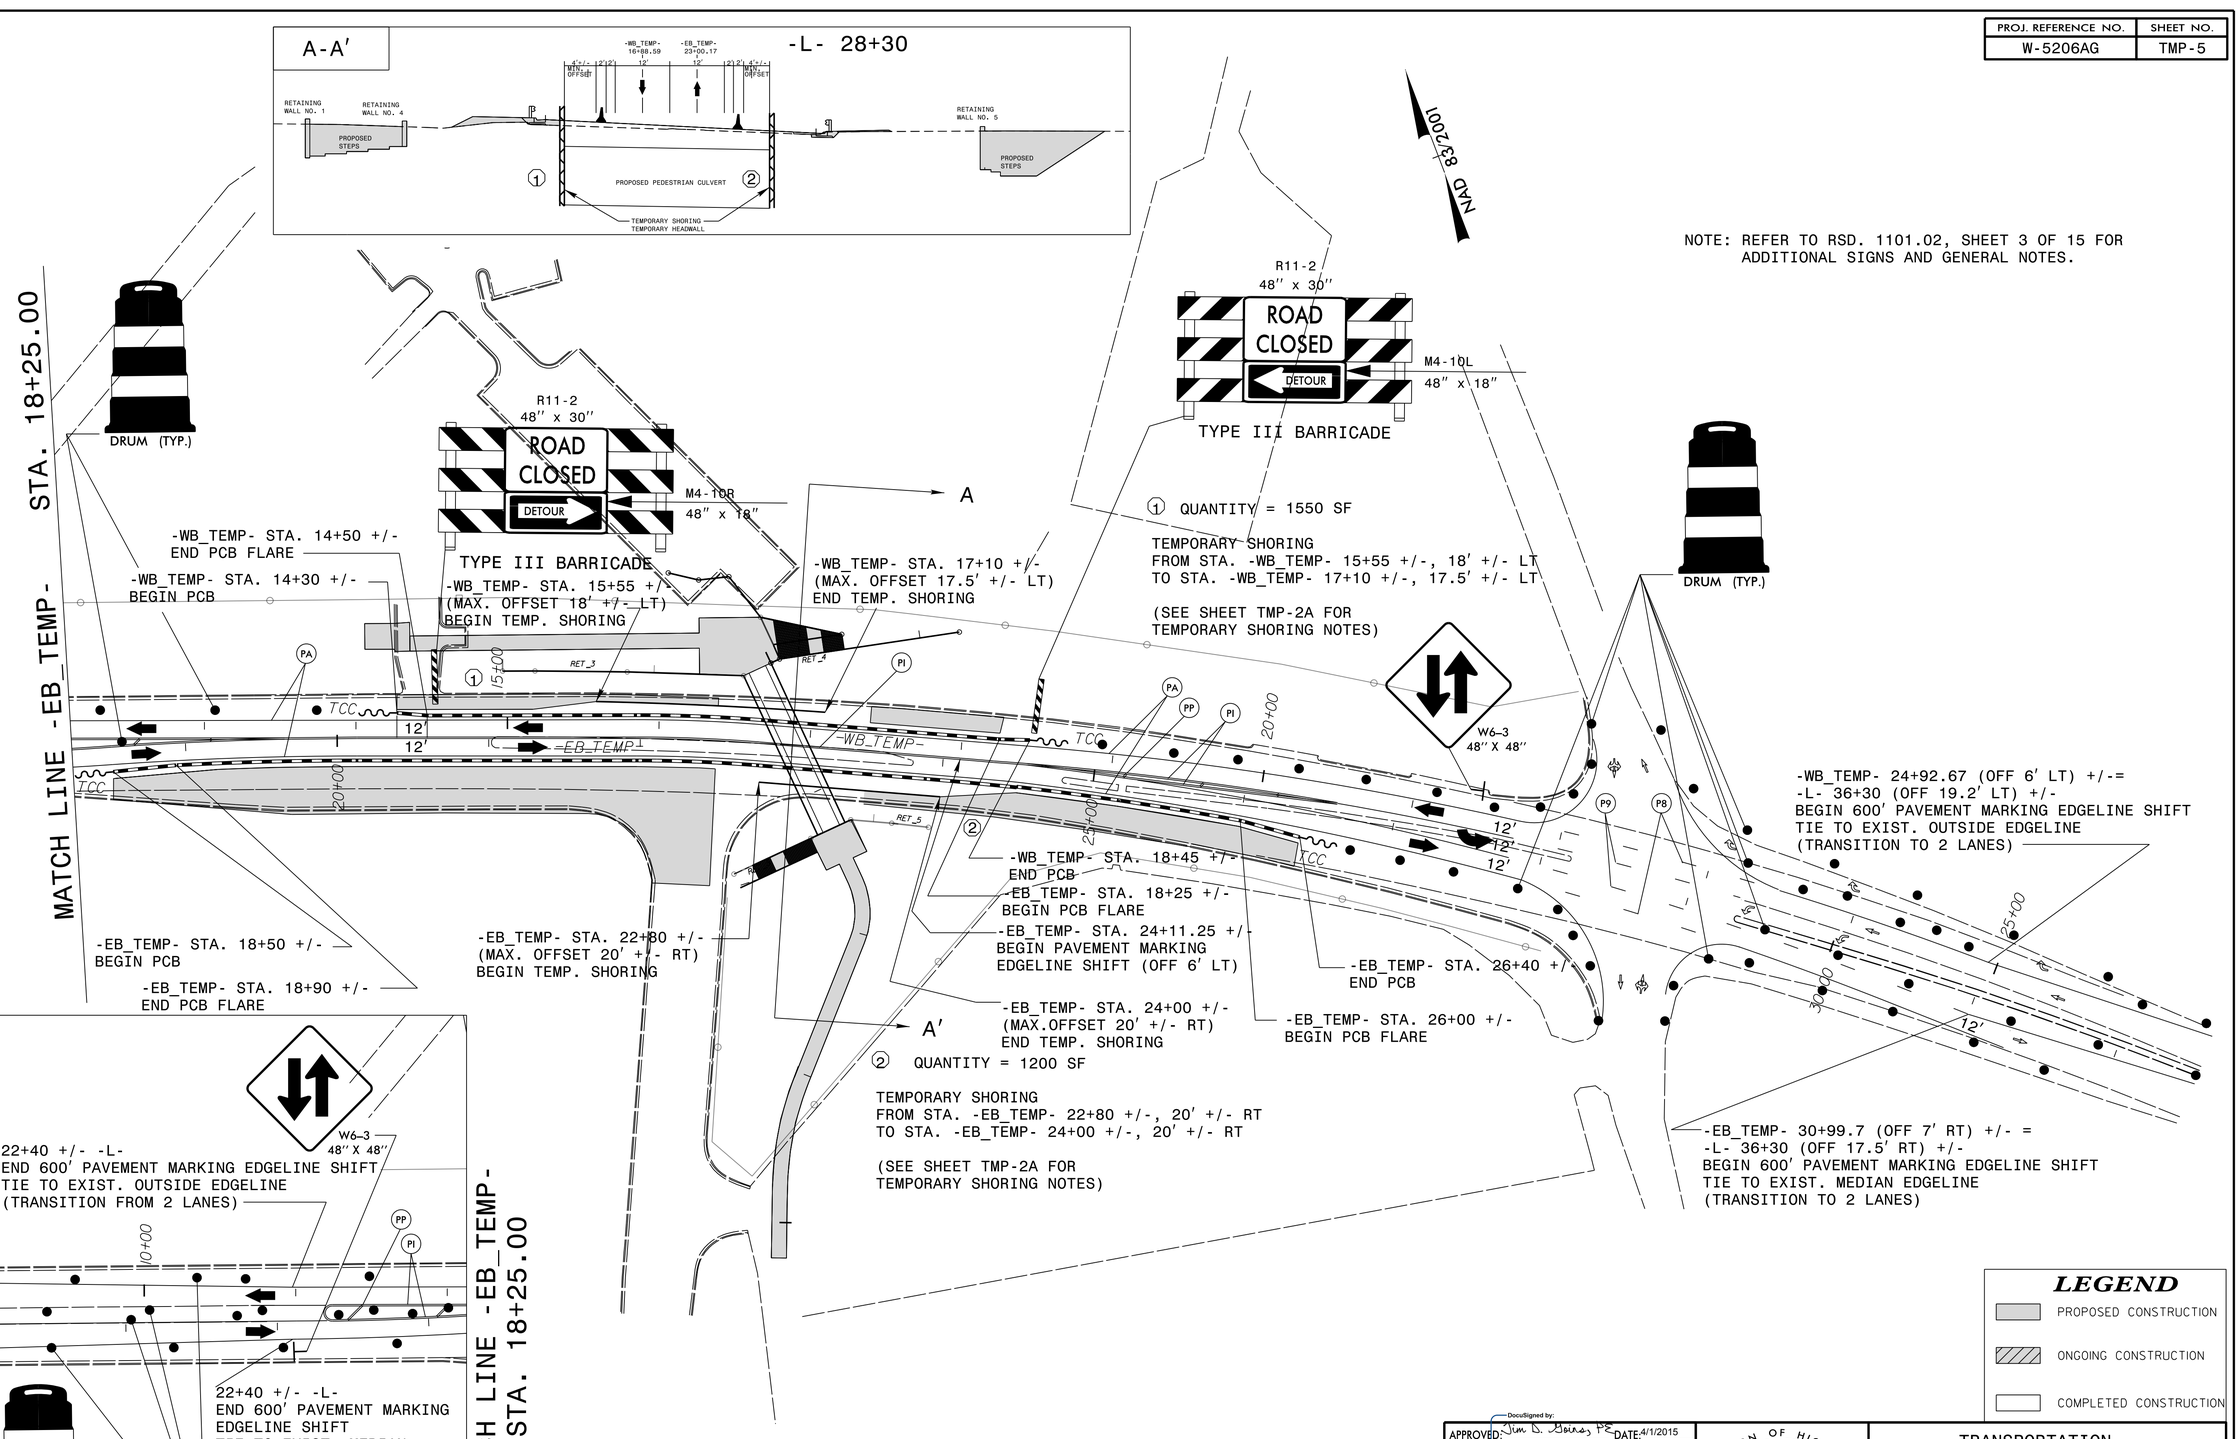

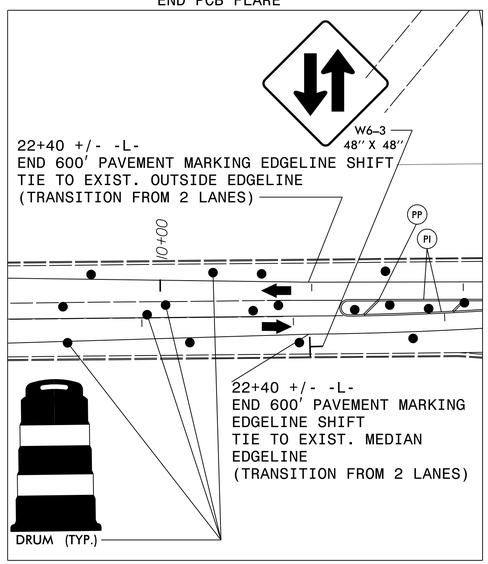

LEGEND

- PROPOSED CONSTRUCTION
- ONGOING CONSTRUCTION
- COMPLETED CONSTRUCTION

APPROVED: DocuSigned by: Jim D. Bolas PE DATE: 4/1/2015

SEAL — NORTH CAROLINA PROFESSIONAL SEAL 37874 ENGINEER TIMOTHY D. COLAS

DIVISION OF HIGHWAYS · STATE OF NORTH CAROLINA · DEPARTMENT OF TRANSPORTATION · WORK ZONE TRAFFIC CONTROL

TRANSPORTATION MANAGEMENT PLAN

PHASE II
DETAIL 1

PLANS PREPARED BY :
PARSONS
5540 CENTERVIEW DR., SUITE 217
RALEIGH, NORTH CAROLINA 27606
NC LICENSE NO: F-0246
FOR NORTH CAROLINA DEPT. OF TRANSPORTATION

31-MAR-2015 10:13
J:\W-5206AG\Traffic\TrafficControl\TCP\W-5206AG_TC_TMP_05.dgn
$$$$USERNAME$$$$