8/17/99

PROJECT REFERENCE NO.	SHEET NO.
U-5305	EC-7/CONST.7
R/W SHEET NO.	
ROADWAY DESIGN ENGINEER	HYDRAULICS ENGINEER

NAD 83/95

NOTE:
PLACE TEMPORARY ROCK SEDIMENT DAMS TYPE – B AND TEMPORARY ROCK SILT CHECKS TYPE – A AT DRAINAGE OUTLETS.

CLEARING AND GRUBBING
EROSION CONTROL FOR
CONSTRUCTION SHEET 7

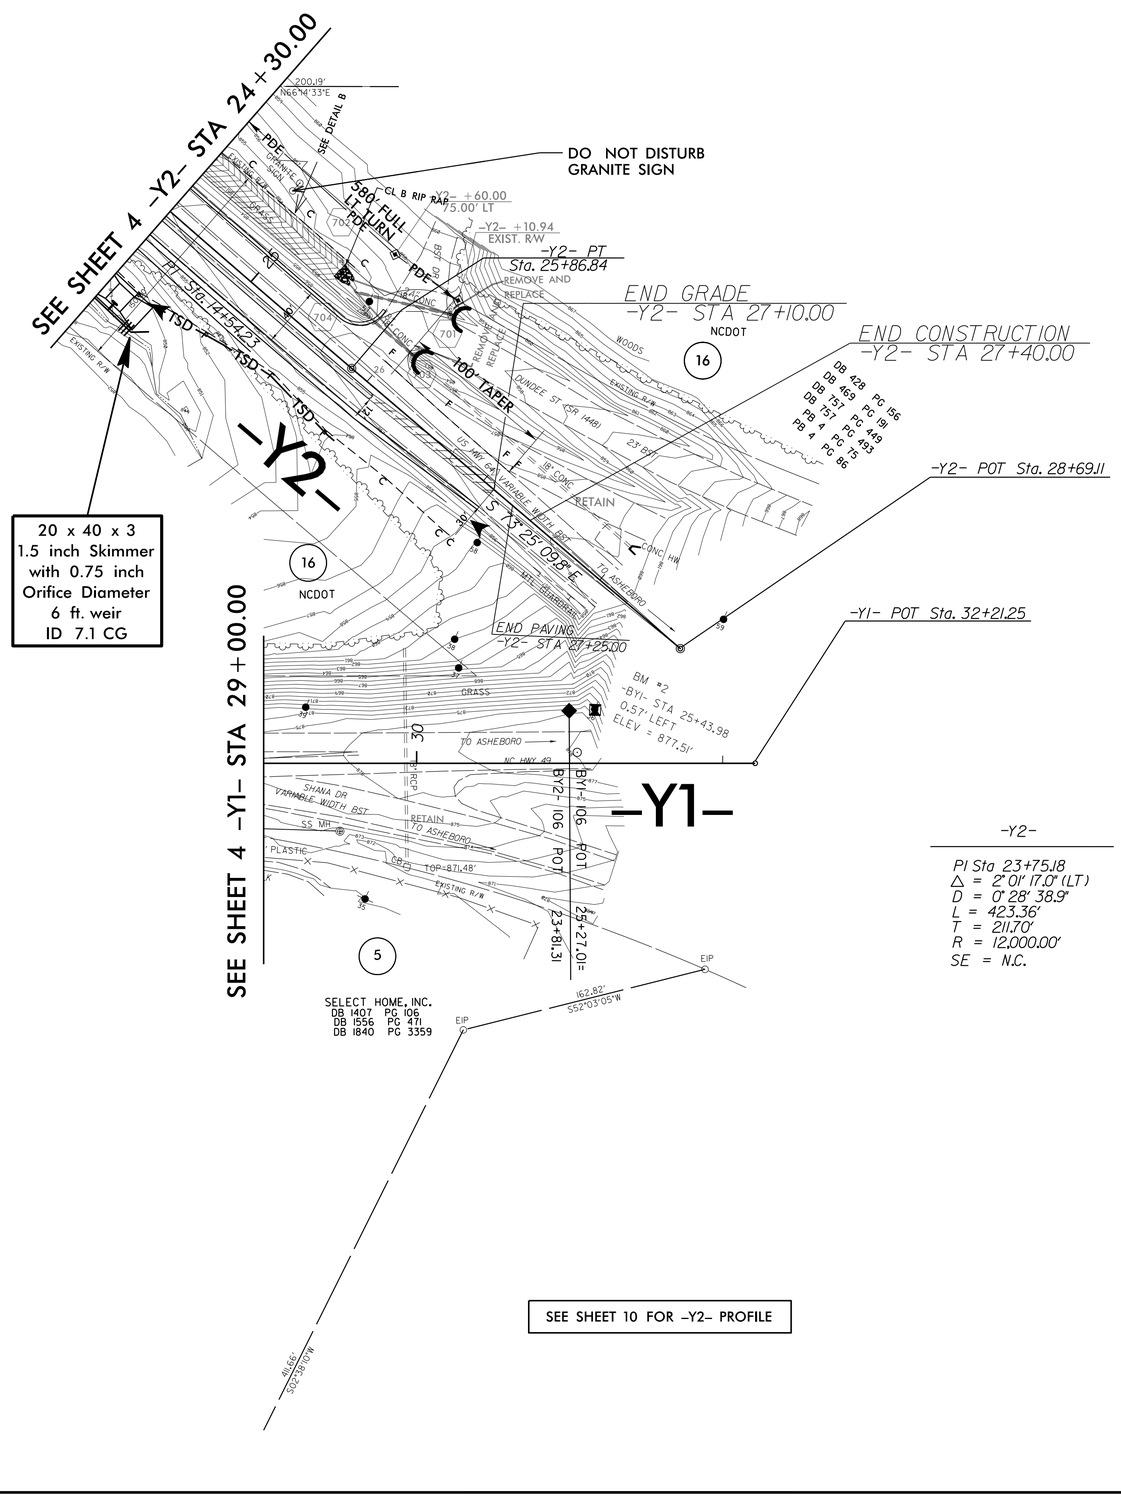

DETAIL B
SPECIAL CUT DITCH
(Not to Scale)

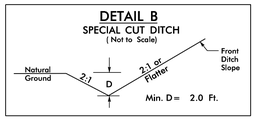

FROM –Y2– STA. 23+24.3 TO –Y2– STA. 25+50.1

–Y2–

PI Sta 23+75.18
△ = 2° 01' 17.0" (LT)
D = 0° 28' 38.9"
L = 423.36'
T = 211.70'
R = 12,000.00'
SE = N.C.

24-MAR-2015 14:10
N:\Environmental\Design\U5305_EC_PSH_7 - Copy.dgn
Environmental Affairs (ENV2D4103)

Engineering Alternatives, PA
NC Firm Registration C-2677