PROJECT REFERENCE NO.	SHEET NO.
U-3609A	UC-4

DESIGN ENGINEER

Kimley-Horn and Associates, Inc.
P.O. BOX 33068
RALEIGH, N.C. 27636-3068

NORTH CAROLINA PROFESSIONAL SEAL 037953 ENGINEER NOLAN D. RAMEY 1/14/15

NOTE:
ADJUST AND RECONNECT ALL SEWER LATERALS TO NEW 8" AND 10" DIP ENCOUNTERED ON ALL SEWER REPLACEMENT WORK. SANITARY SEWER CLEANOUTS SHALL BE INSTALLED ALONG THE NORTH PUE BOUNDARY AS DIRECTED BY THE CITY.

50 25 0 50 100

NAD 83/95

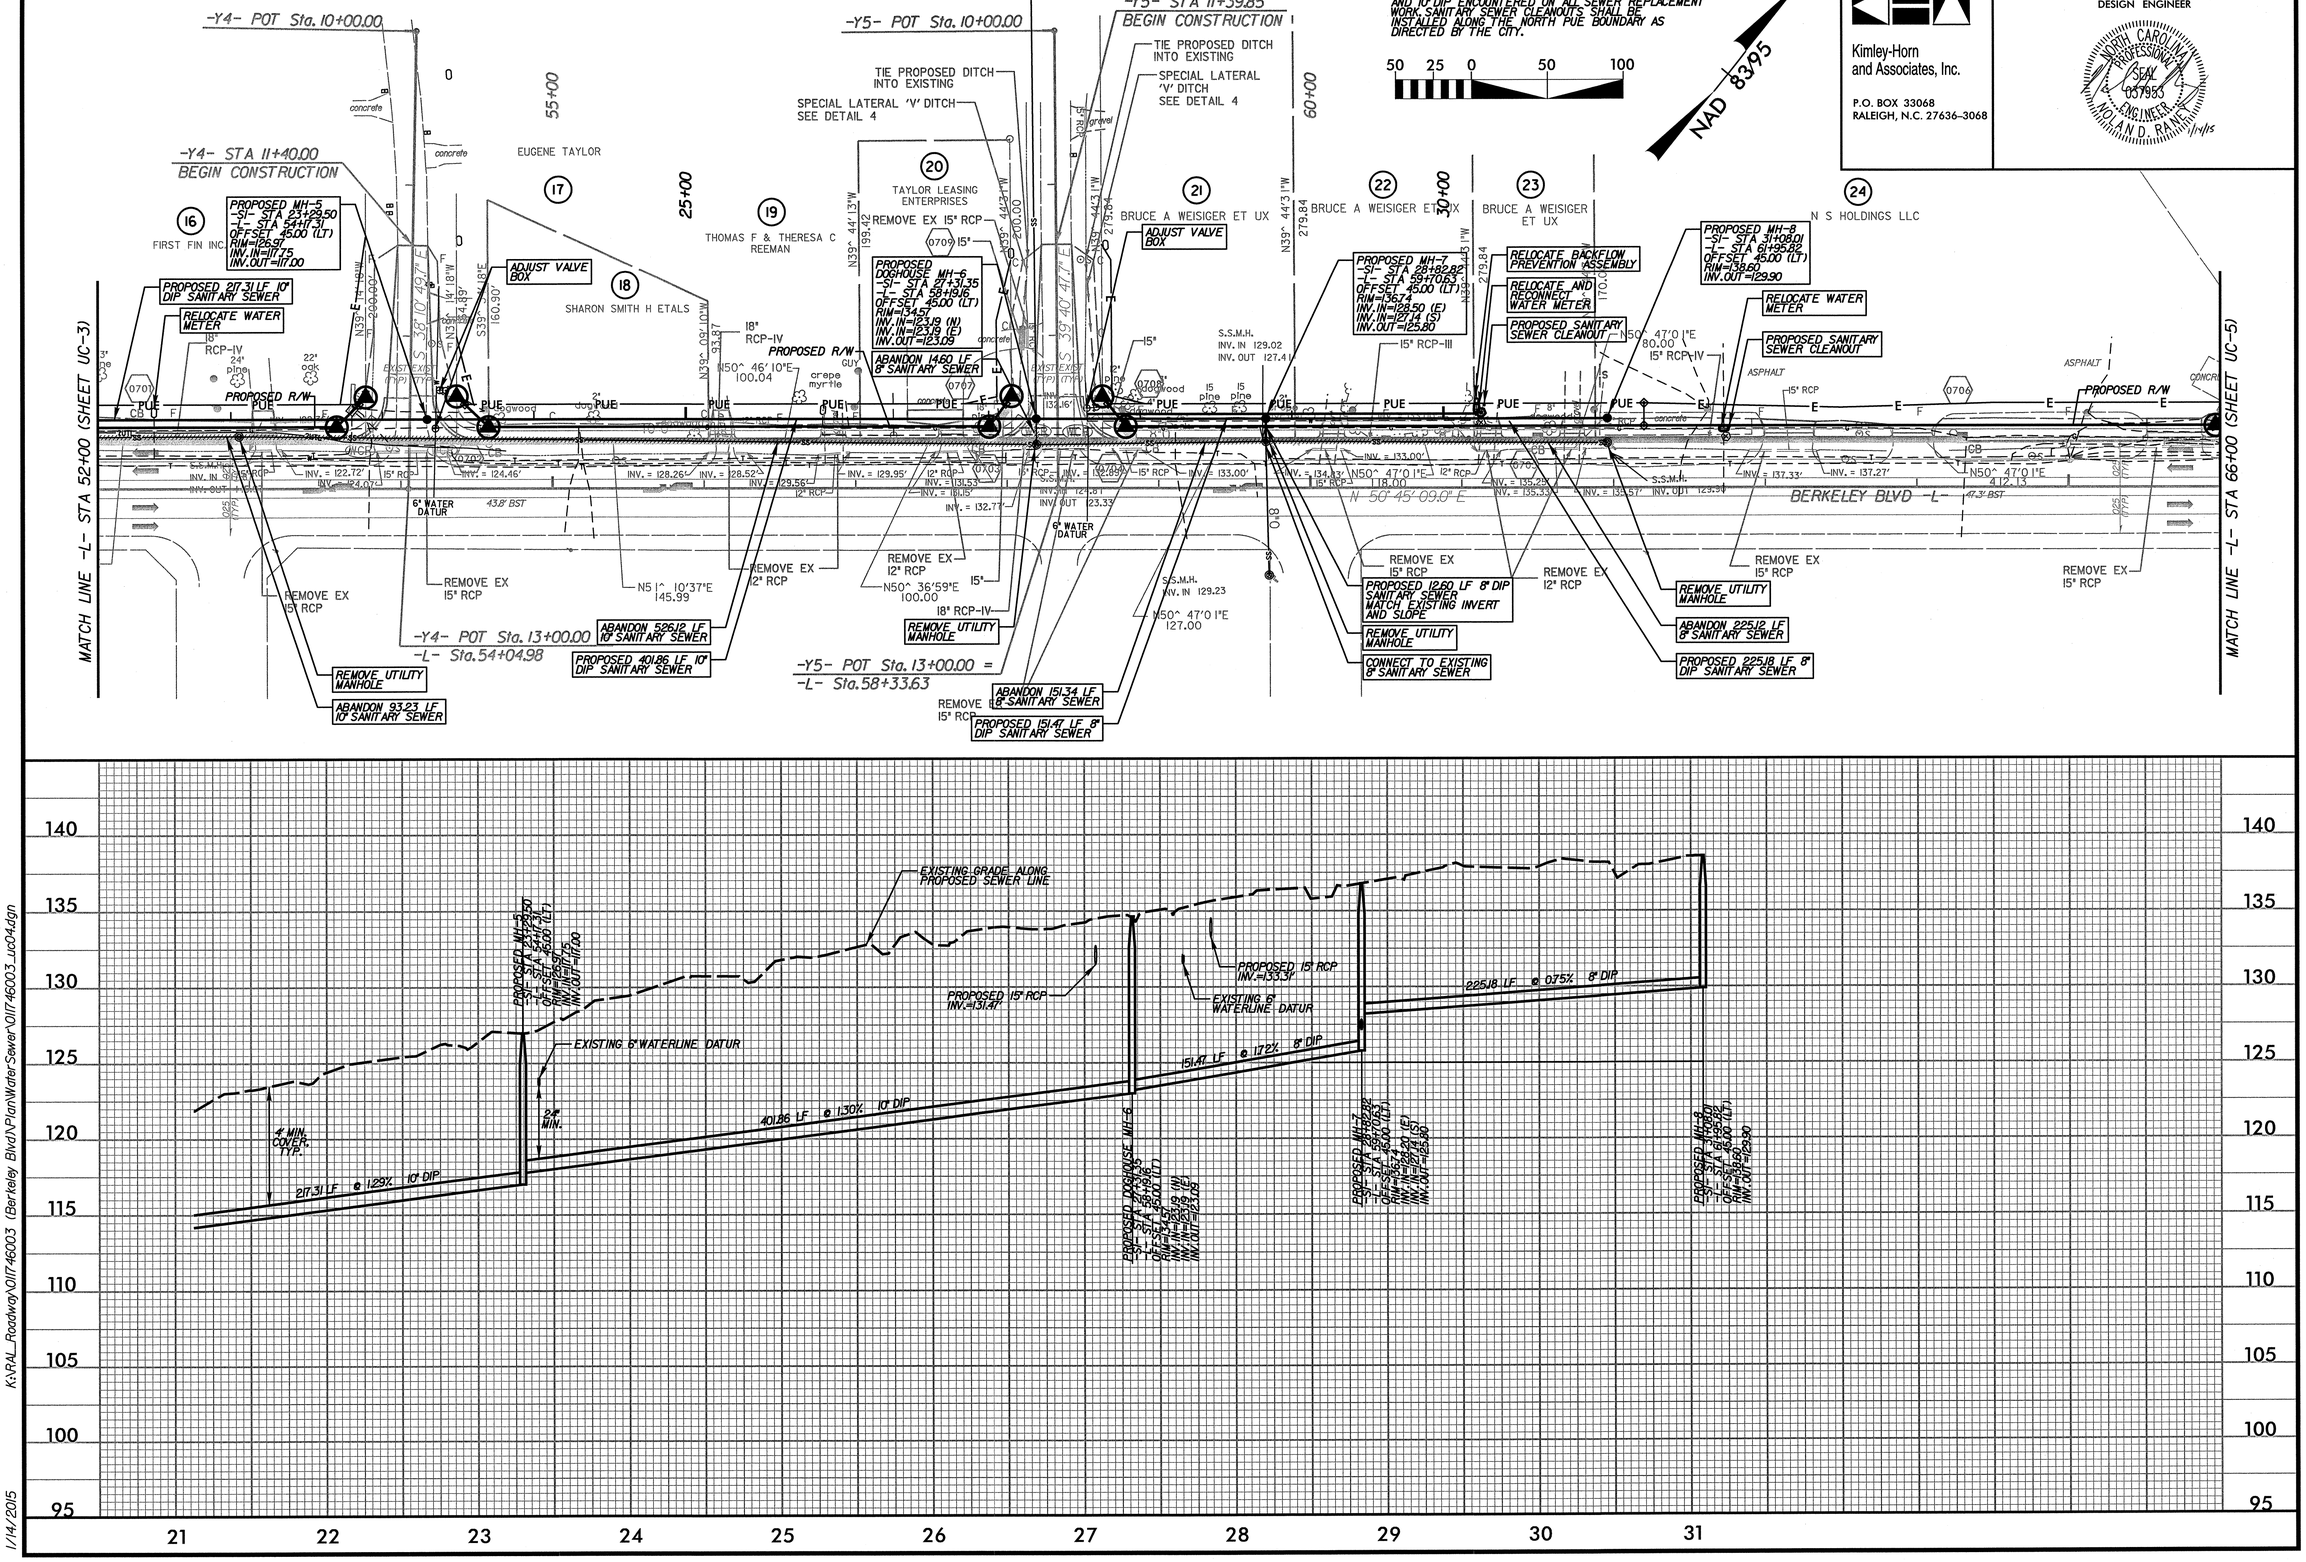

K:\RAL_Roadway\011746003 (Berkeley Blvd)\Plan\Water-Sewer\011746003_uc04.dgn

1/14/2015