PROJECT REFERENCE NO.	SHEET NO.
U-3609A	UC-5

DESIGN ENGINEER

Kimley-Horn and Associates, Inc.

P.O. BOX 33068
RALEIGH, N.C. 27636-3068

NORTH CAROLINA PROFESSIONAL SEAL 037953 ENGINEER NOLAN D. RANEY 5/6/13

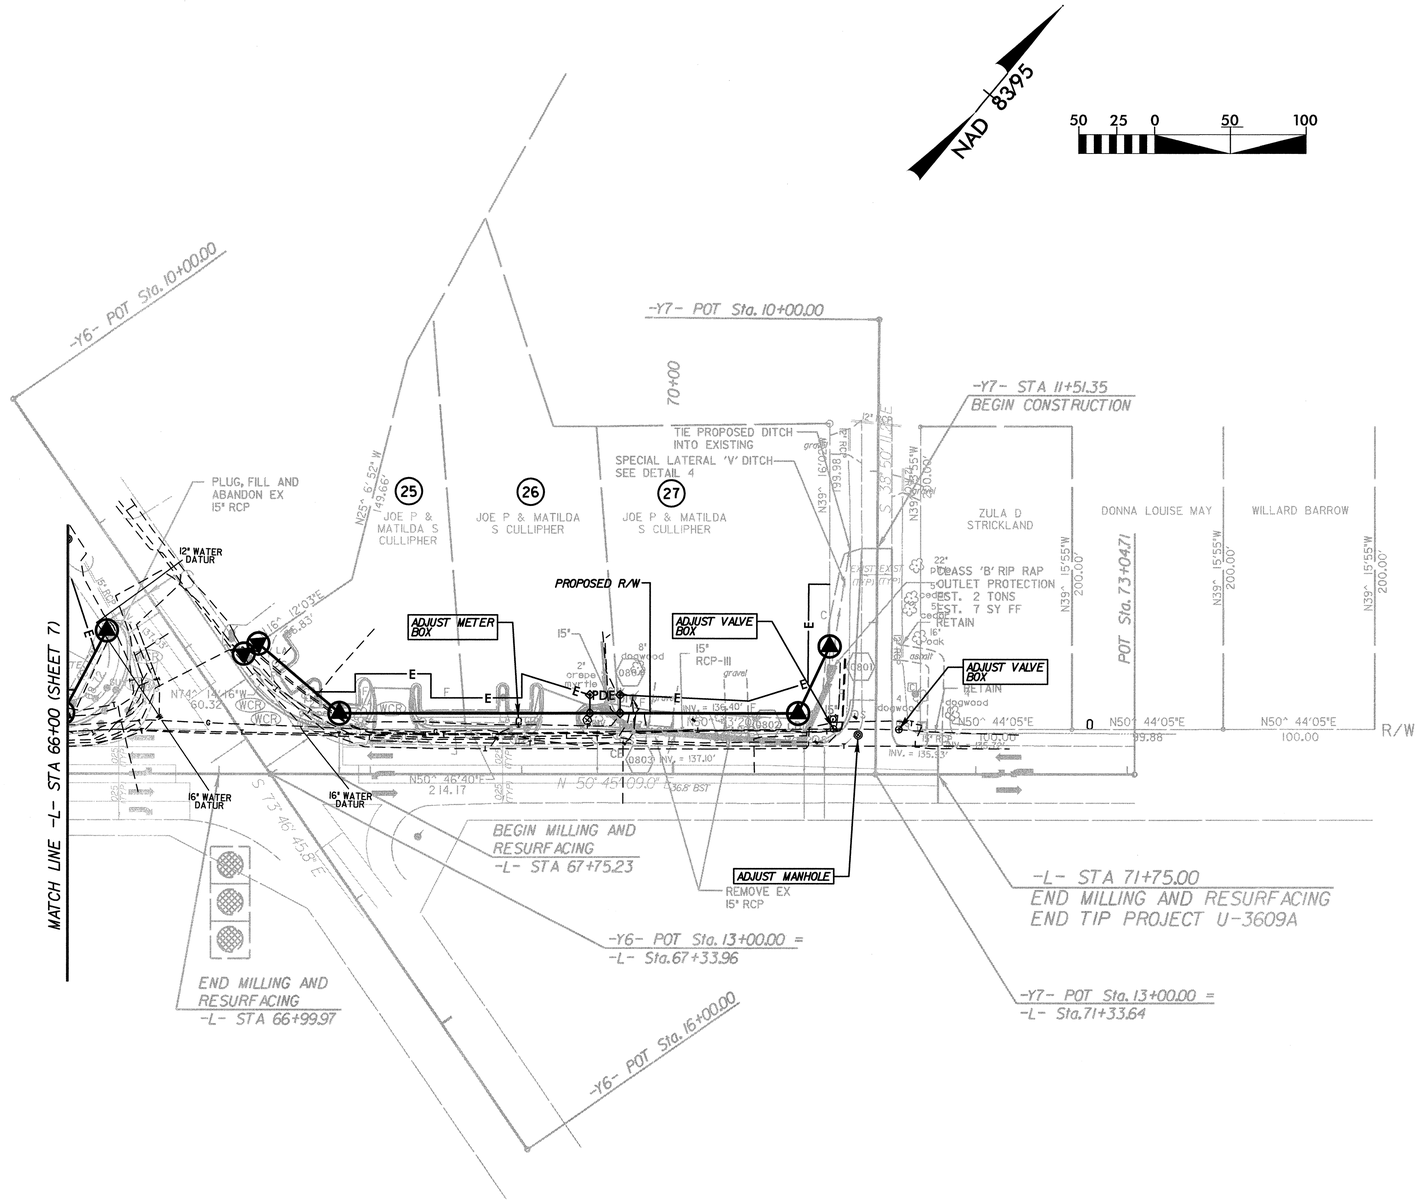

K:\RAL_Roadway\0117460.3 (Berkeley Blvd)\Plan\Water Sewer\0117460.3_uc05.dgn

5/2/2013