DocuSign Envelope ID: 60B03BD3-4497-4284-A521-60DF1BB77247

5/28/99

PROJECT REFERENCE NO.	SHEET NO.
R-3622B	23
ROADWAY DESIGN ENGINEER	HYDRAULICS ENGINEER

NORTH CAROLINA PROFESSIONAL SEAL 26960 ENGINEER

DocuSigned by: Reid Schuler 6/19/2015

NORTH CAROLINA PROFESSIONAL SEAL 030453 ENGINEER

DocuSigned by: Aaron C. Gaines 6/19/2015

166340247824FC...

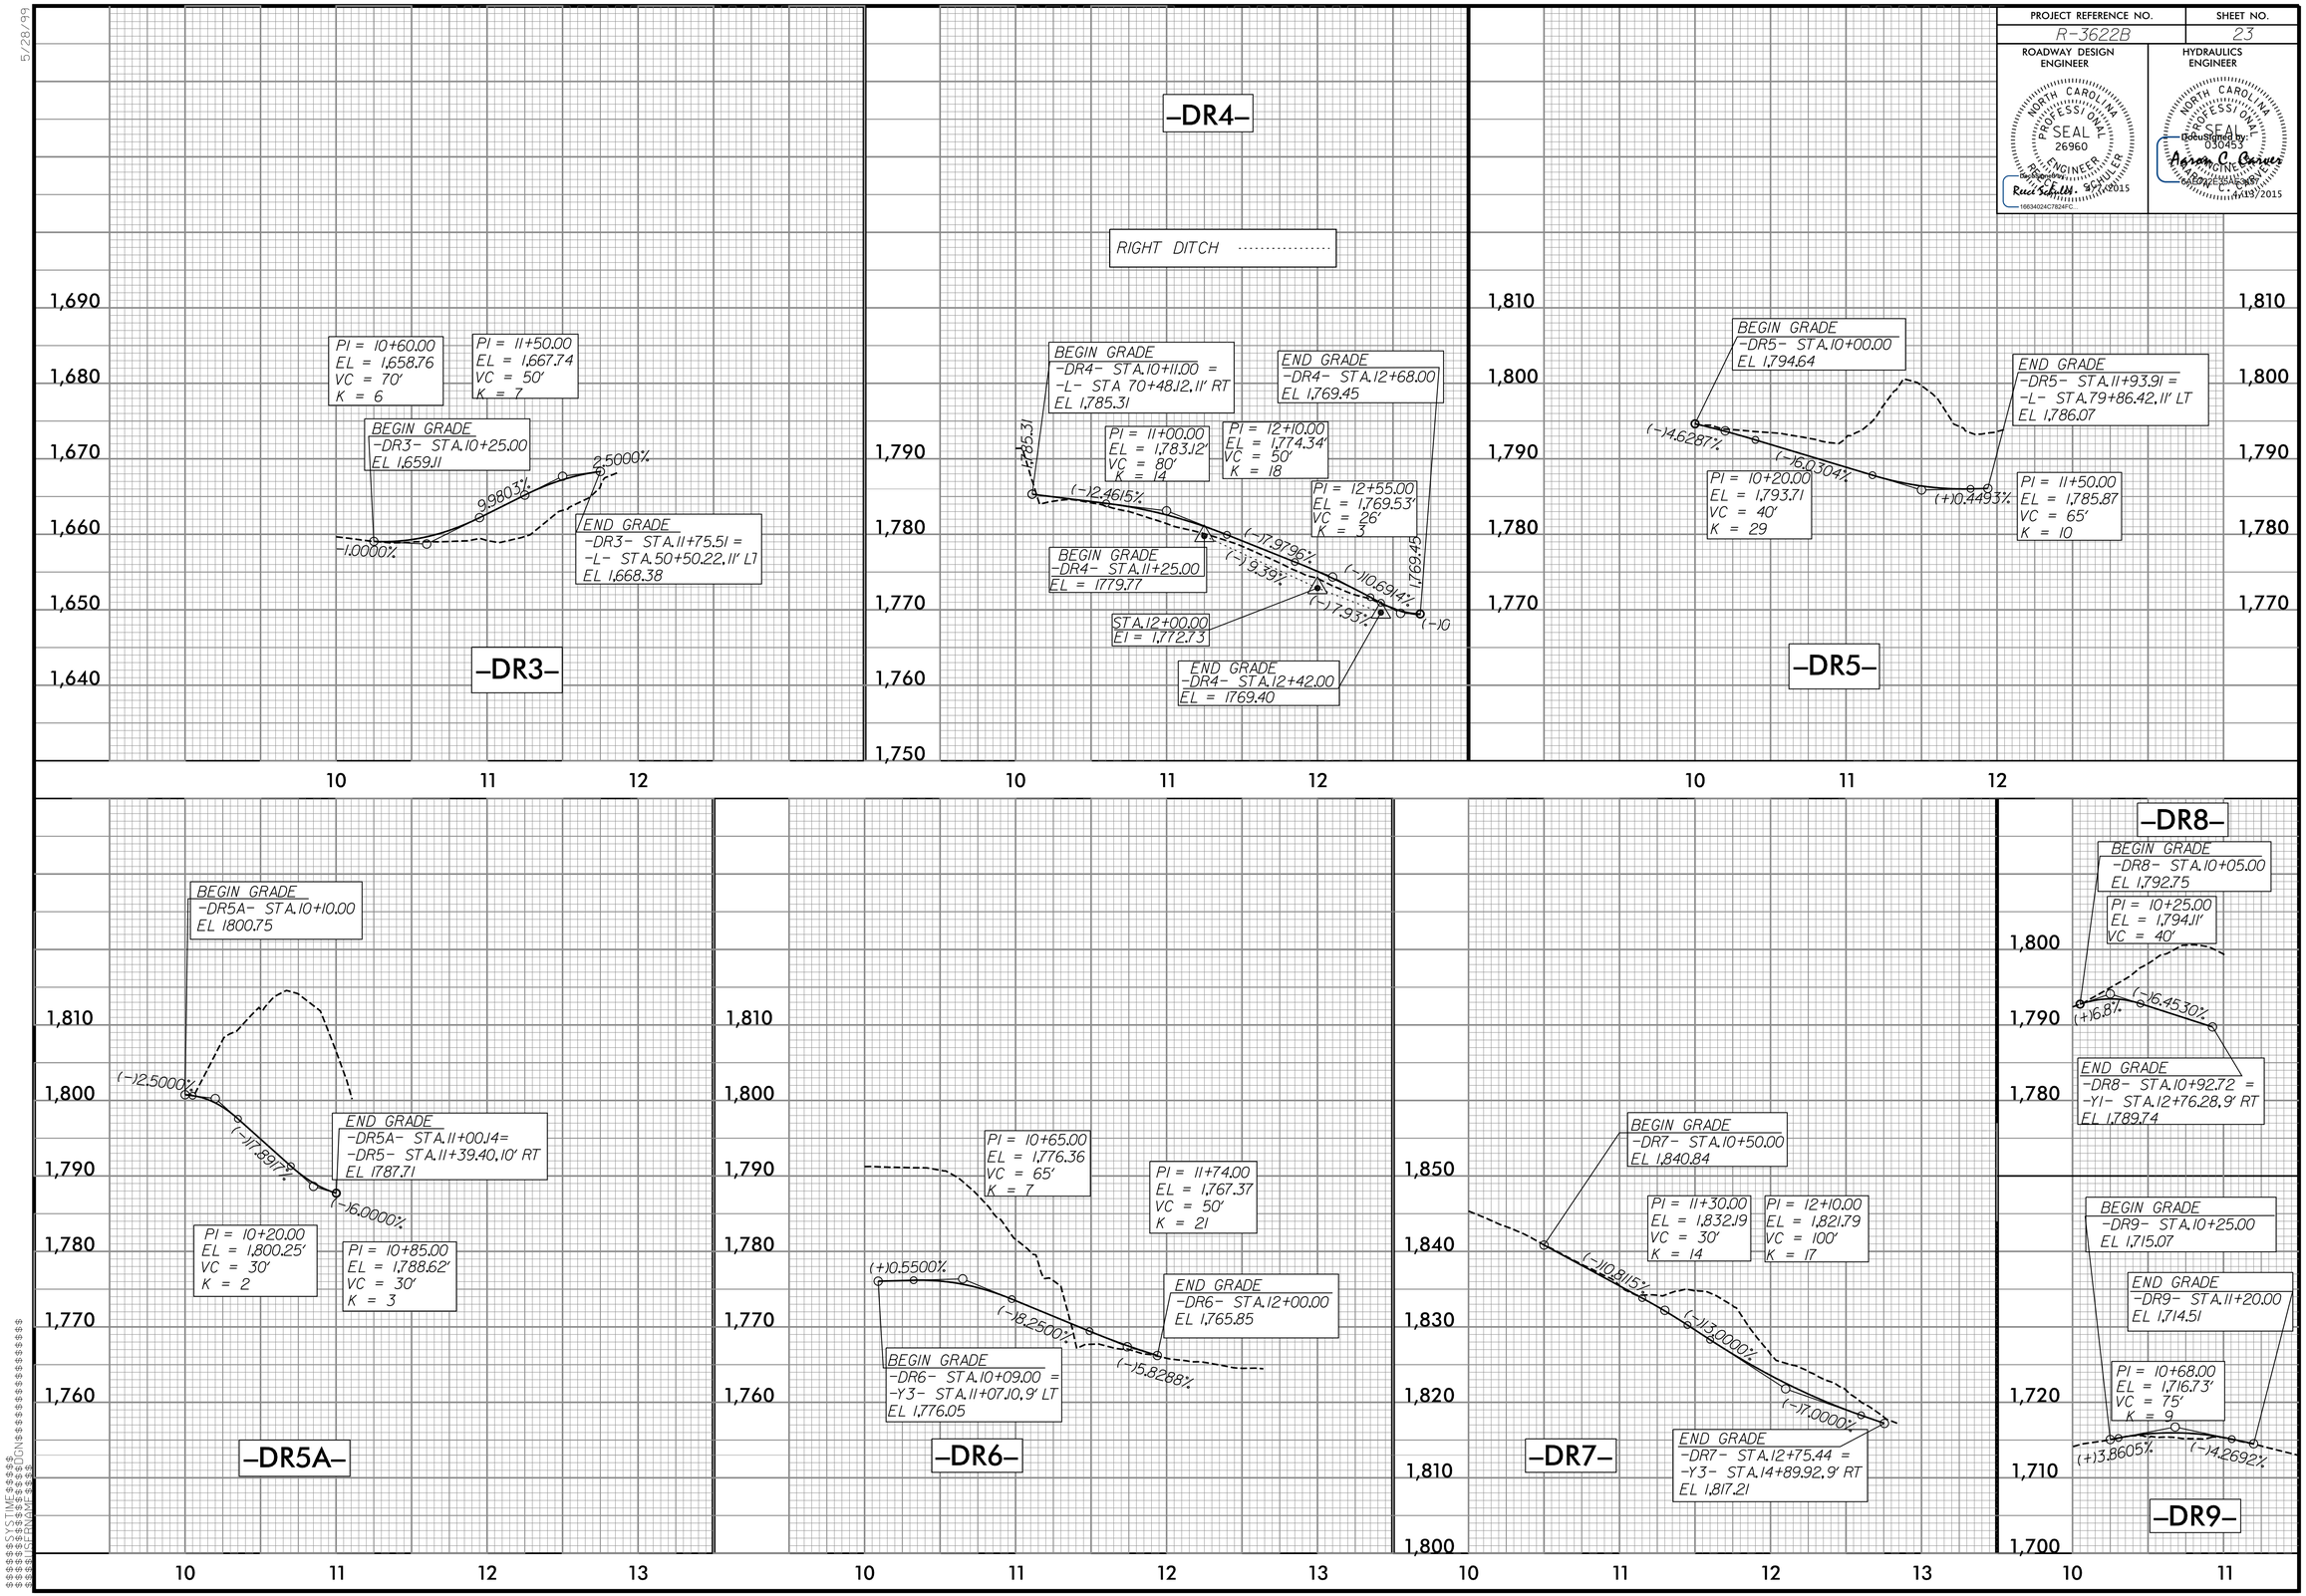

CYSTIME$$$$
CYVER$$$$
CYNAME$$$$