| PROJECT REFERENCE NO. | SHEET NO. |
|---|---|
| R-2514D | 18 |
| R/W SHEET NO. | |

ROADWAY DESIGN ENGINEER
NORTH CAROLINA PROFESSIONAL SEAL 033871 ENGINEER DANIEL W. GARDNER, JR.
3/19/2019
DocuSigned by: Daniel W. Gardner, Jr.

HYDRAULICS ENGINEER
NORTH CAROLINA PROFESSIONAL SEAL 039745 ENGINEER Jonathan Lyle Moore
3/20/2019
DocuSigned by: Jonathan Lyle Moore

NAD 83/NSRS 2007

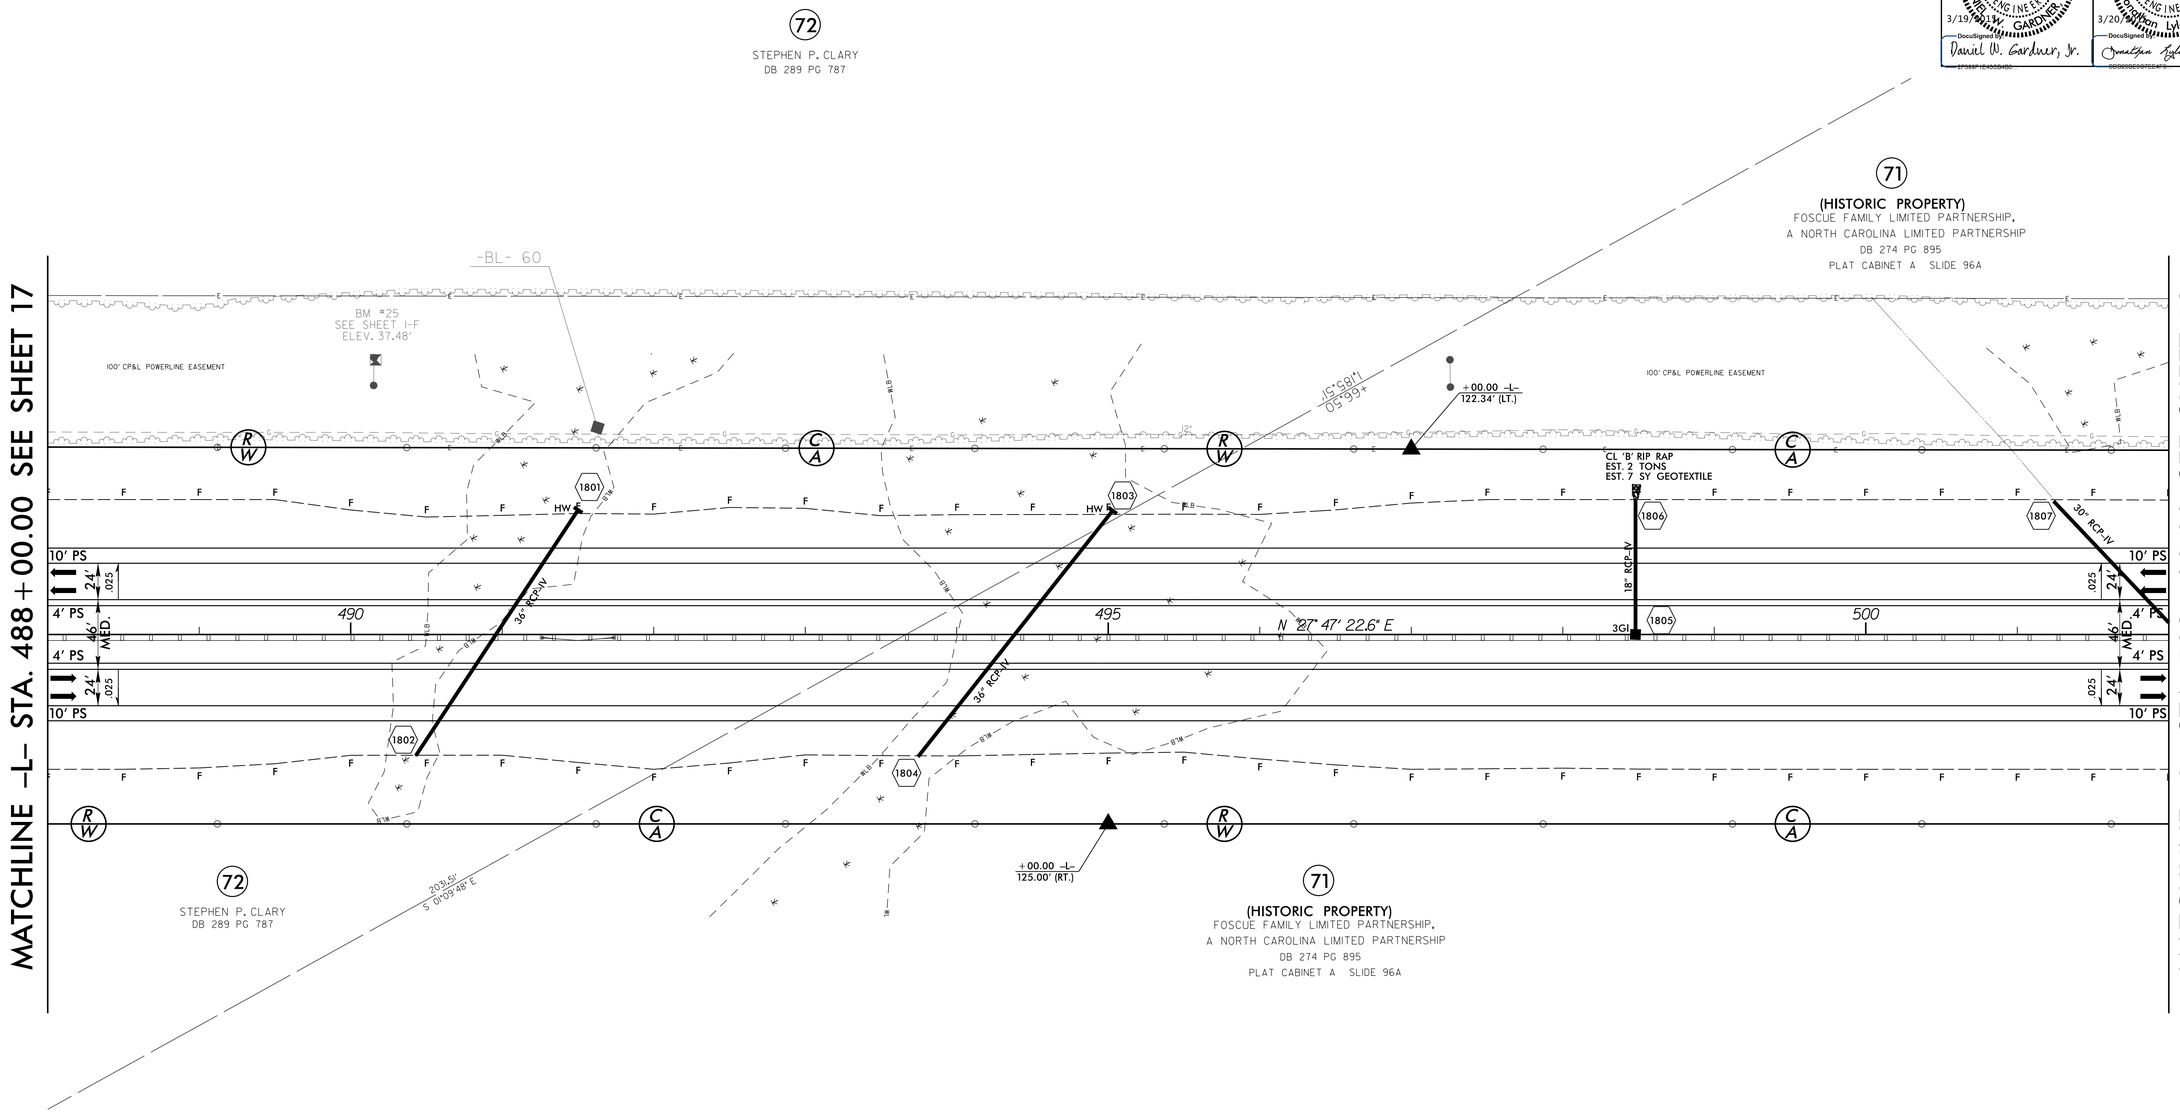


SEE SHEET 39 FOR -L- PROFILE

REVISIONS

8/17/99

3/15/2019
P:\R2514D\Cadd\R2514D\Roadway\Proj\R2514D_Rdy_psh_18.dgn
thuffman