PROJECT REFERENCE NO.	SHEET NO.
R-2514D	27
R/W SHEET NO.	

ROADWAY DESIGN ENGINEER
NORTH CAROLINA PROFESSIONAL SEAL 033871 ENGINEER DANIEL W. GARDNER, JR.
3/19/2021
DocuSigned by: Daniel W. Gardner, Jr.

HYDRAULICS ENGINEER
NORTH CAROLINA PROFESSIONAL SEAL 039745 ENGINEER JONATHAN KYLE MORIE
3/20/2021
DocuSigned by: Jonathan Kyle Morie

NAD 83/NSRS 2007

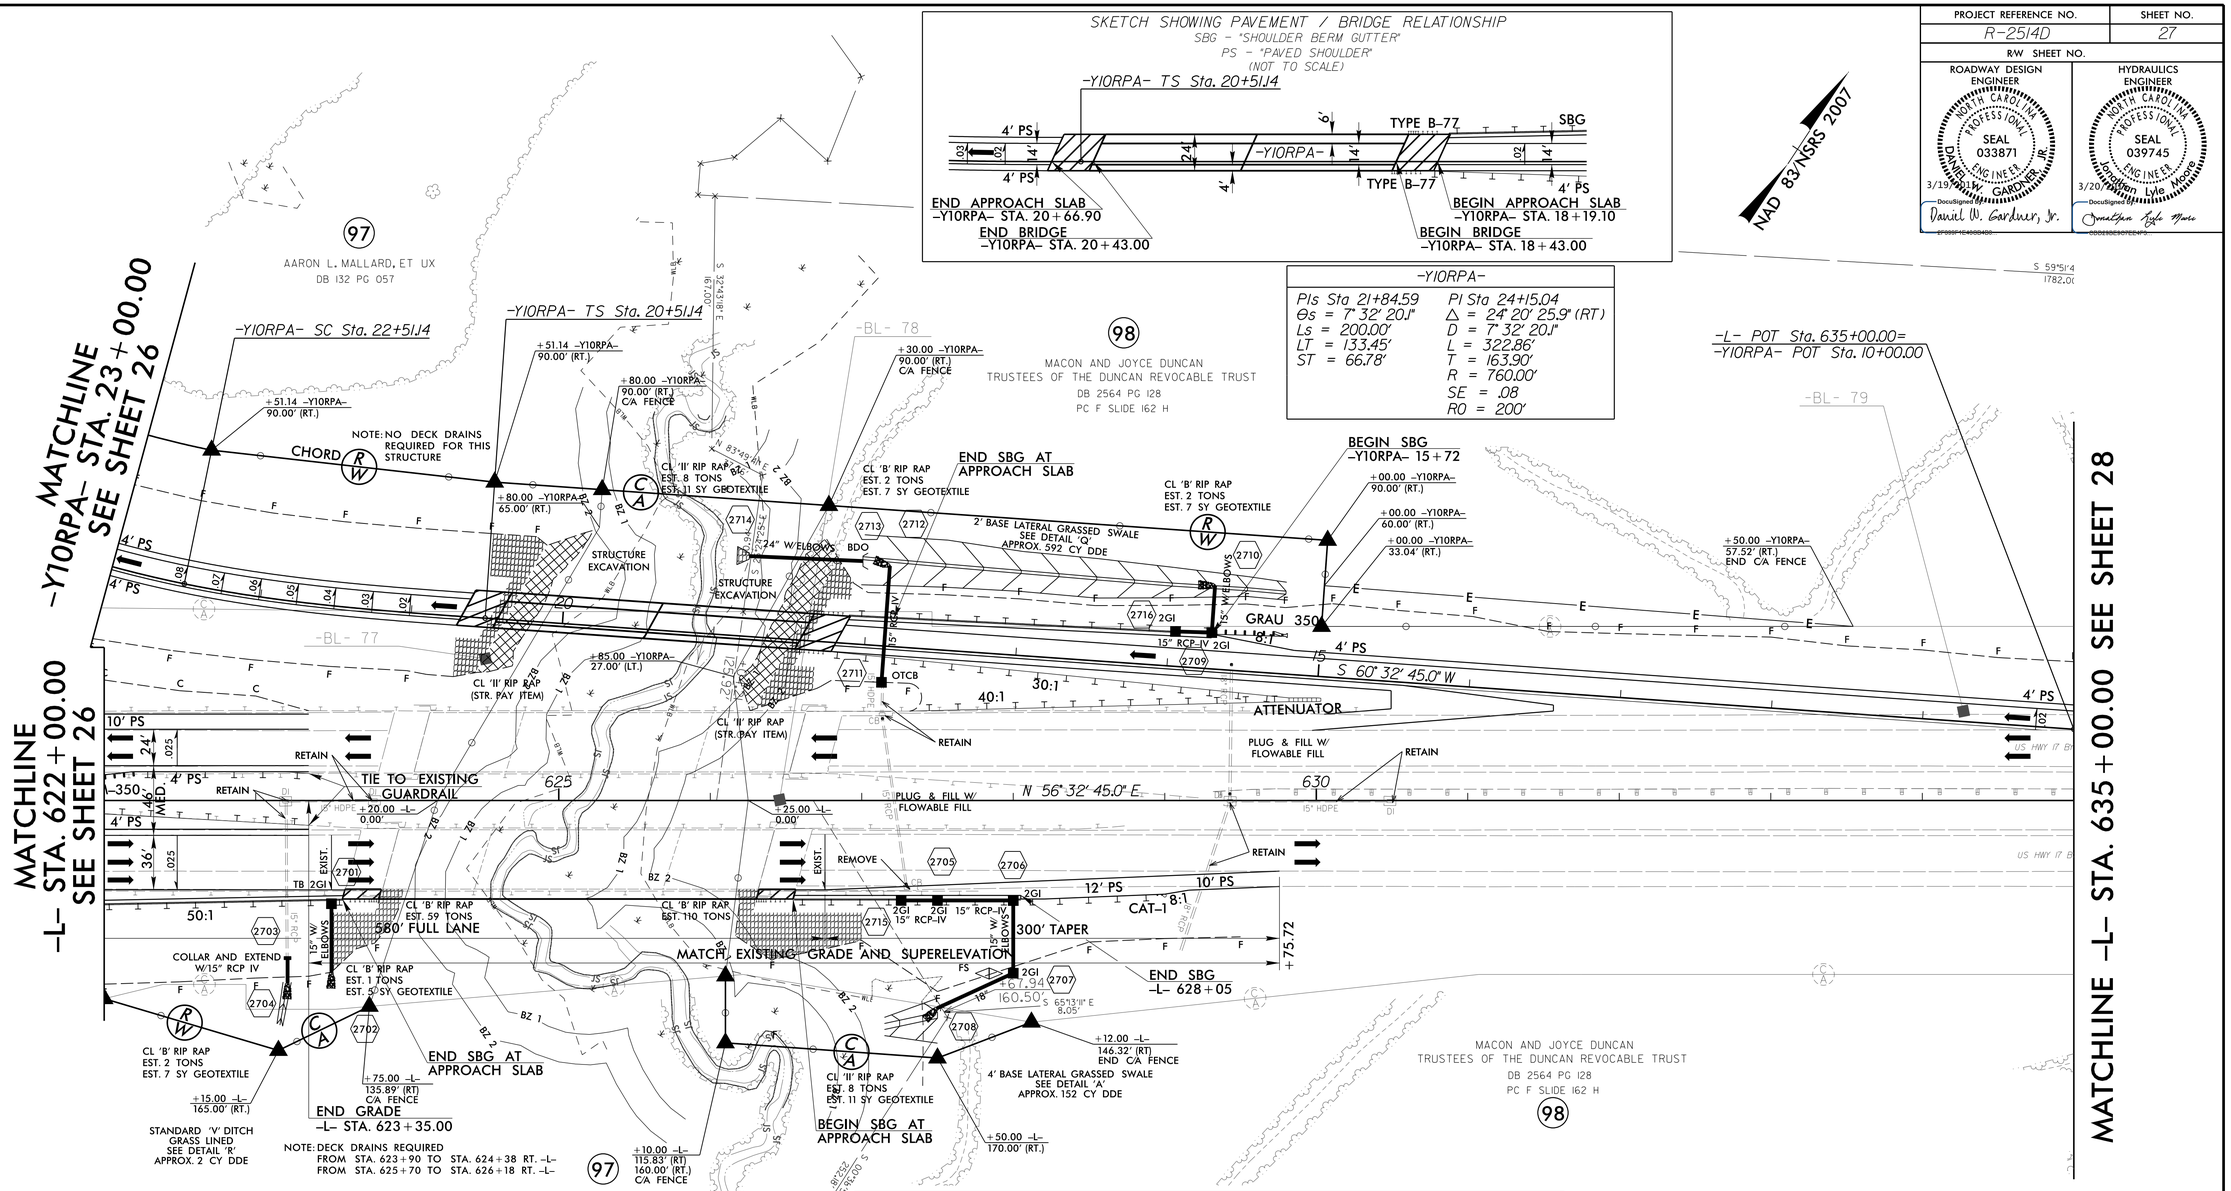

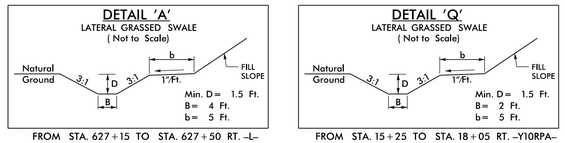

FROM STA. 627+15 TO STA. 627+50 RT. -L-

FROM STA. 15+25 TO STA. 18+05 RT. -Y10RPA-

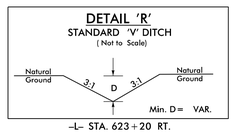

-L- STA. 623+20 RT.

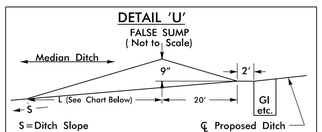

Ditch Grade	L	Ditch Grade	L
0.0% To 2.0%	20'	Over 4.0% To 6.0%	40'
Over 2.0% To 4.0%	30'	Over 6.0%	50'

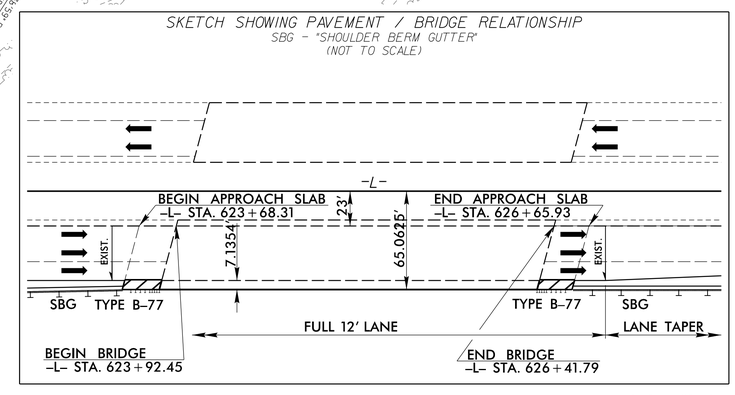

SBG - "SHOULDER BERM GUTTER"

SEE SHEET 44 FOR -L- PROFILE
SEE SHEET 58 FOR -Y10RPA- PROFILE
SEE SHEETS S17-001 THRU S17-032 FOR STRUCTURE PLANS
SEE SHEETS S18-001 THRU S18-039 FOR STRUCTURE PLANS

REVISIONS

8/17/99

3/16/2021
R:\Roadway\Proj\R2514D_Rdy_psh_27.dgn