DocuSign Envelope ID: DD8C67E8-603F-4BB7-B219-7B4EBDB5FE66

PROJ. REFERENCE NO.	SHEET NO.
R-2514D	PMP-9

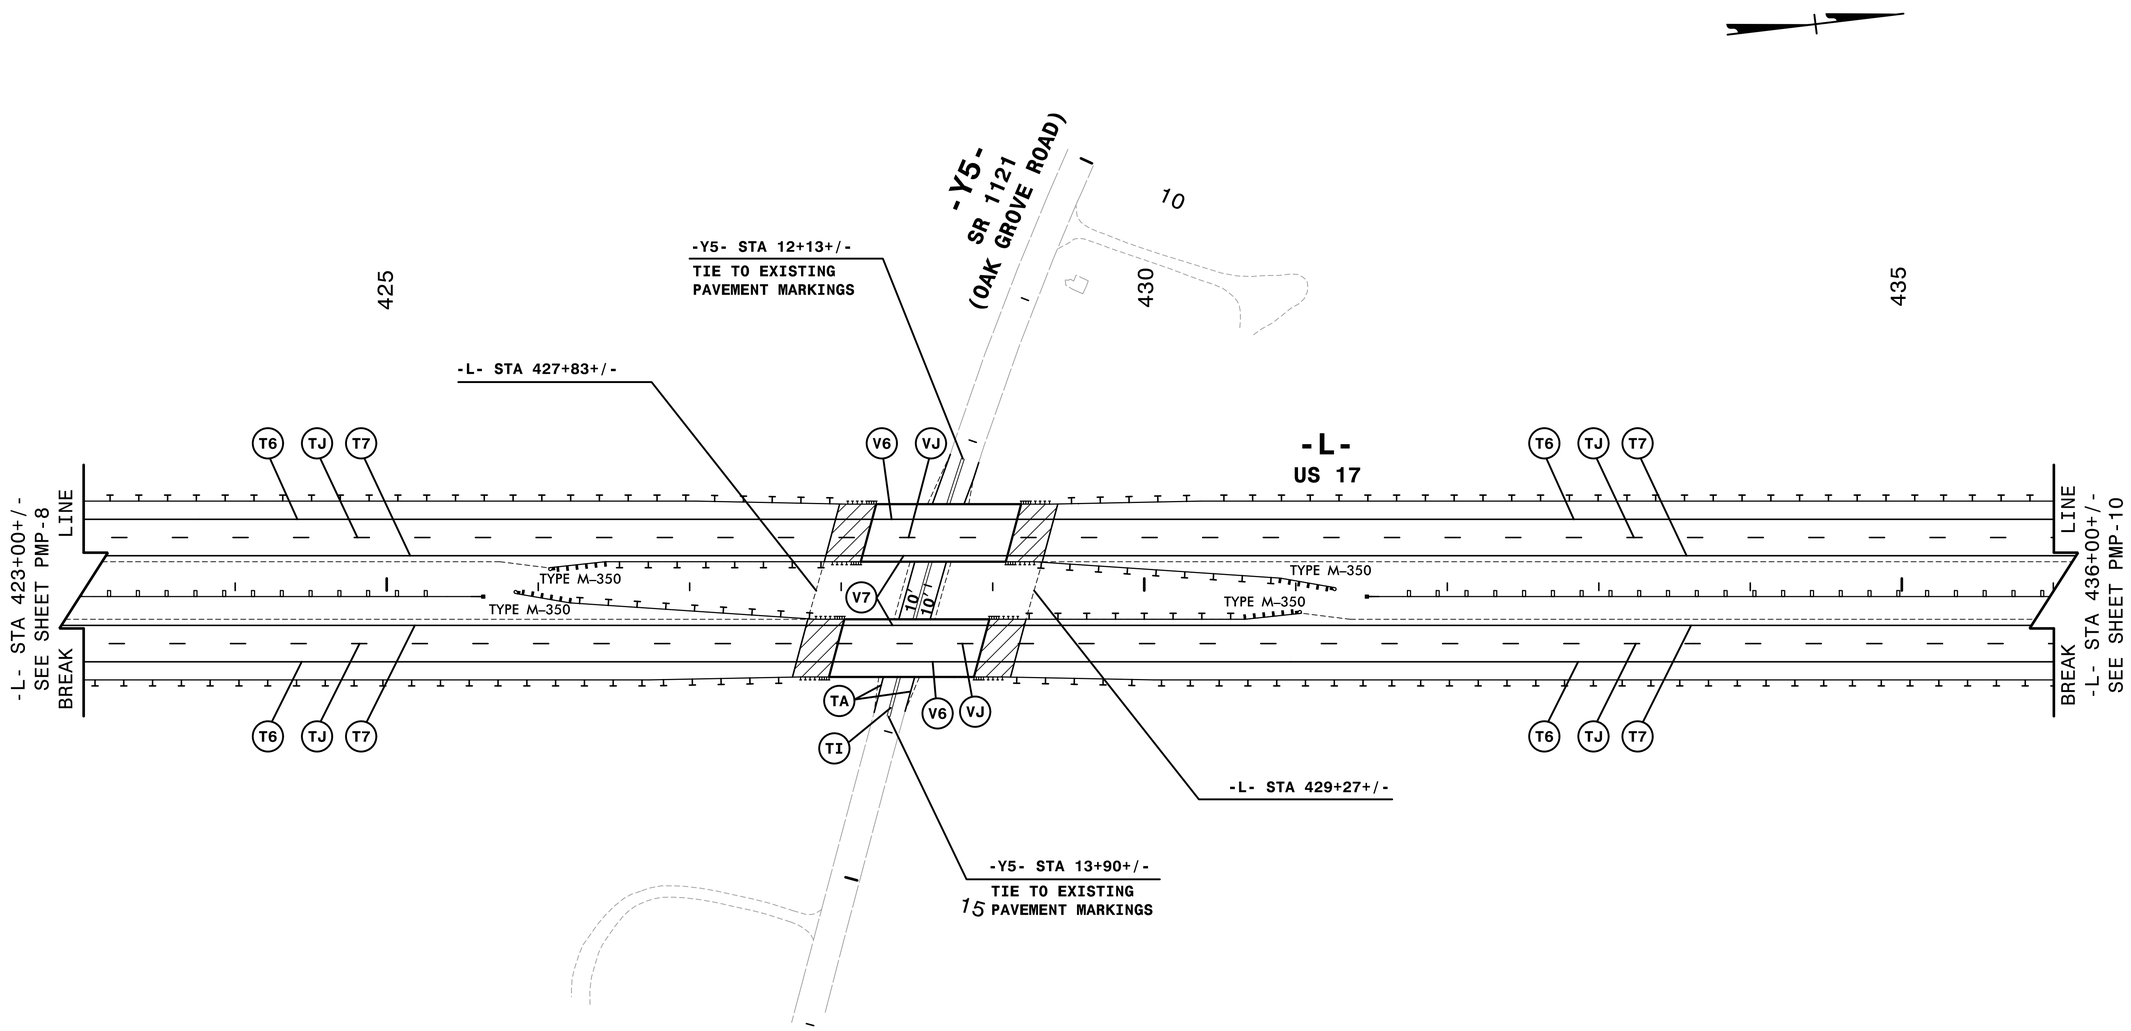

NOTE: ALL LANE WIDTHS ARE 12' UNLESS OTHERWISE SHOWN.

HNTB NORTH CAROLINA, P.C.
343 E. Six Forks Road, Suite 200
Raleigh, North Carolina 27609
NC License No: C-1554

SEAL

APPROVED:

DocuSigned by:
Rhonda B. Early
F34CAF5AC6BF48A...

DATE: 2/10/2015

NORTH CAROLINA PROFESSIONAL SEAL 023521 ENGINEER RHONDA B. EARLY

TRANSPORTATION
MANAGEMENT PLAN

FINAL PAVEMENT
MARKING PLANS

REVISIONS

8/17/99

QA/QC STAGE:

REVIEW:
CONCUR:
REVISE:
VERIFY:

4:42:23 PM
$$$$USERNAME$$$$
:\PMP\Plans\r2514d_pmp_d9.dgn